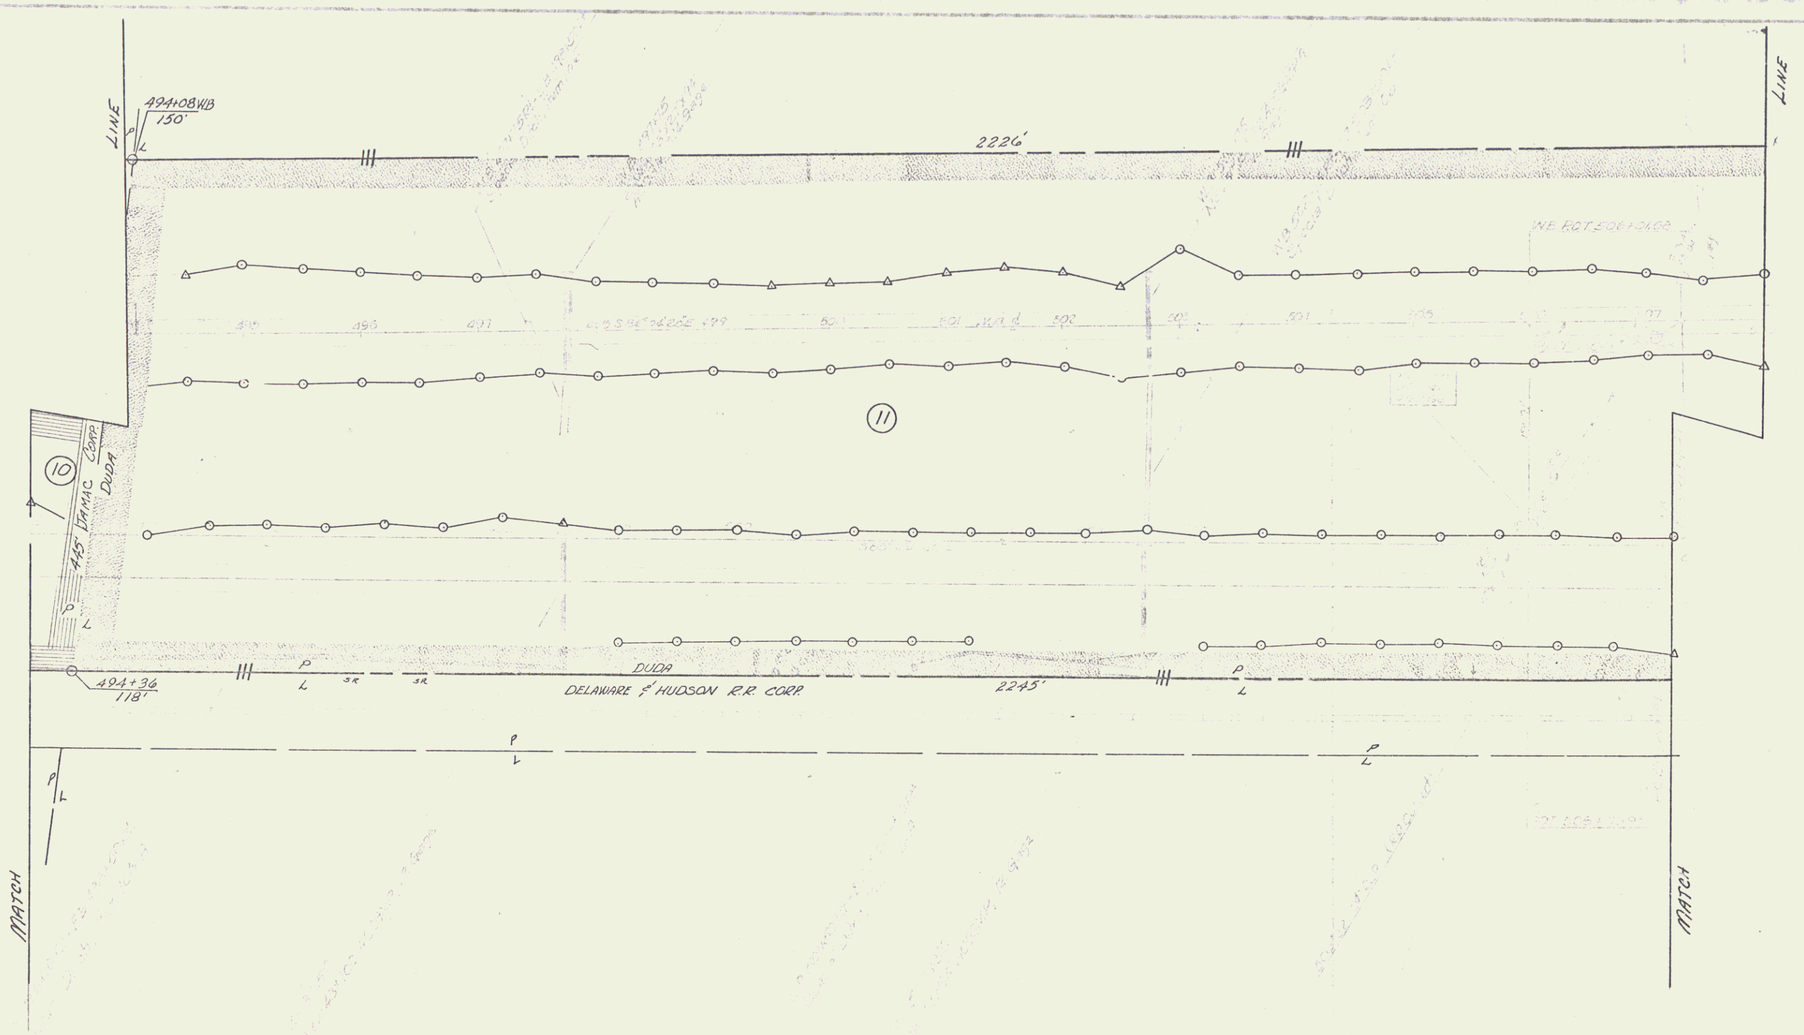

SCALE
0' 50' 100' 150'

VERMONT DEPARTMENT OF HIGHWAYS
RIGHT-OF-WAY PLANS
PROJECT: CASTLETON
NO. F020-1(4)
SHEET 16 OF 36

16