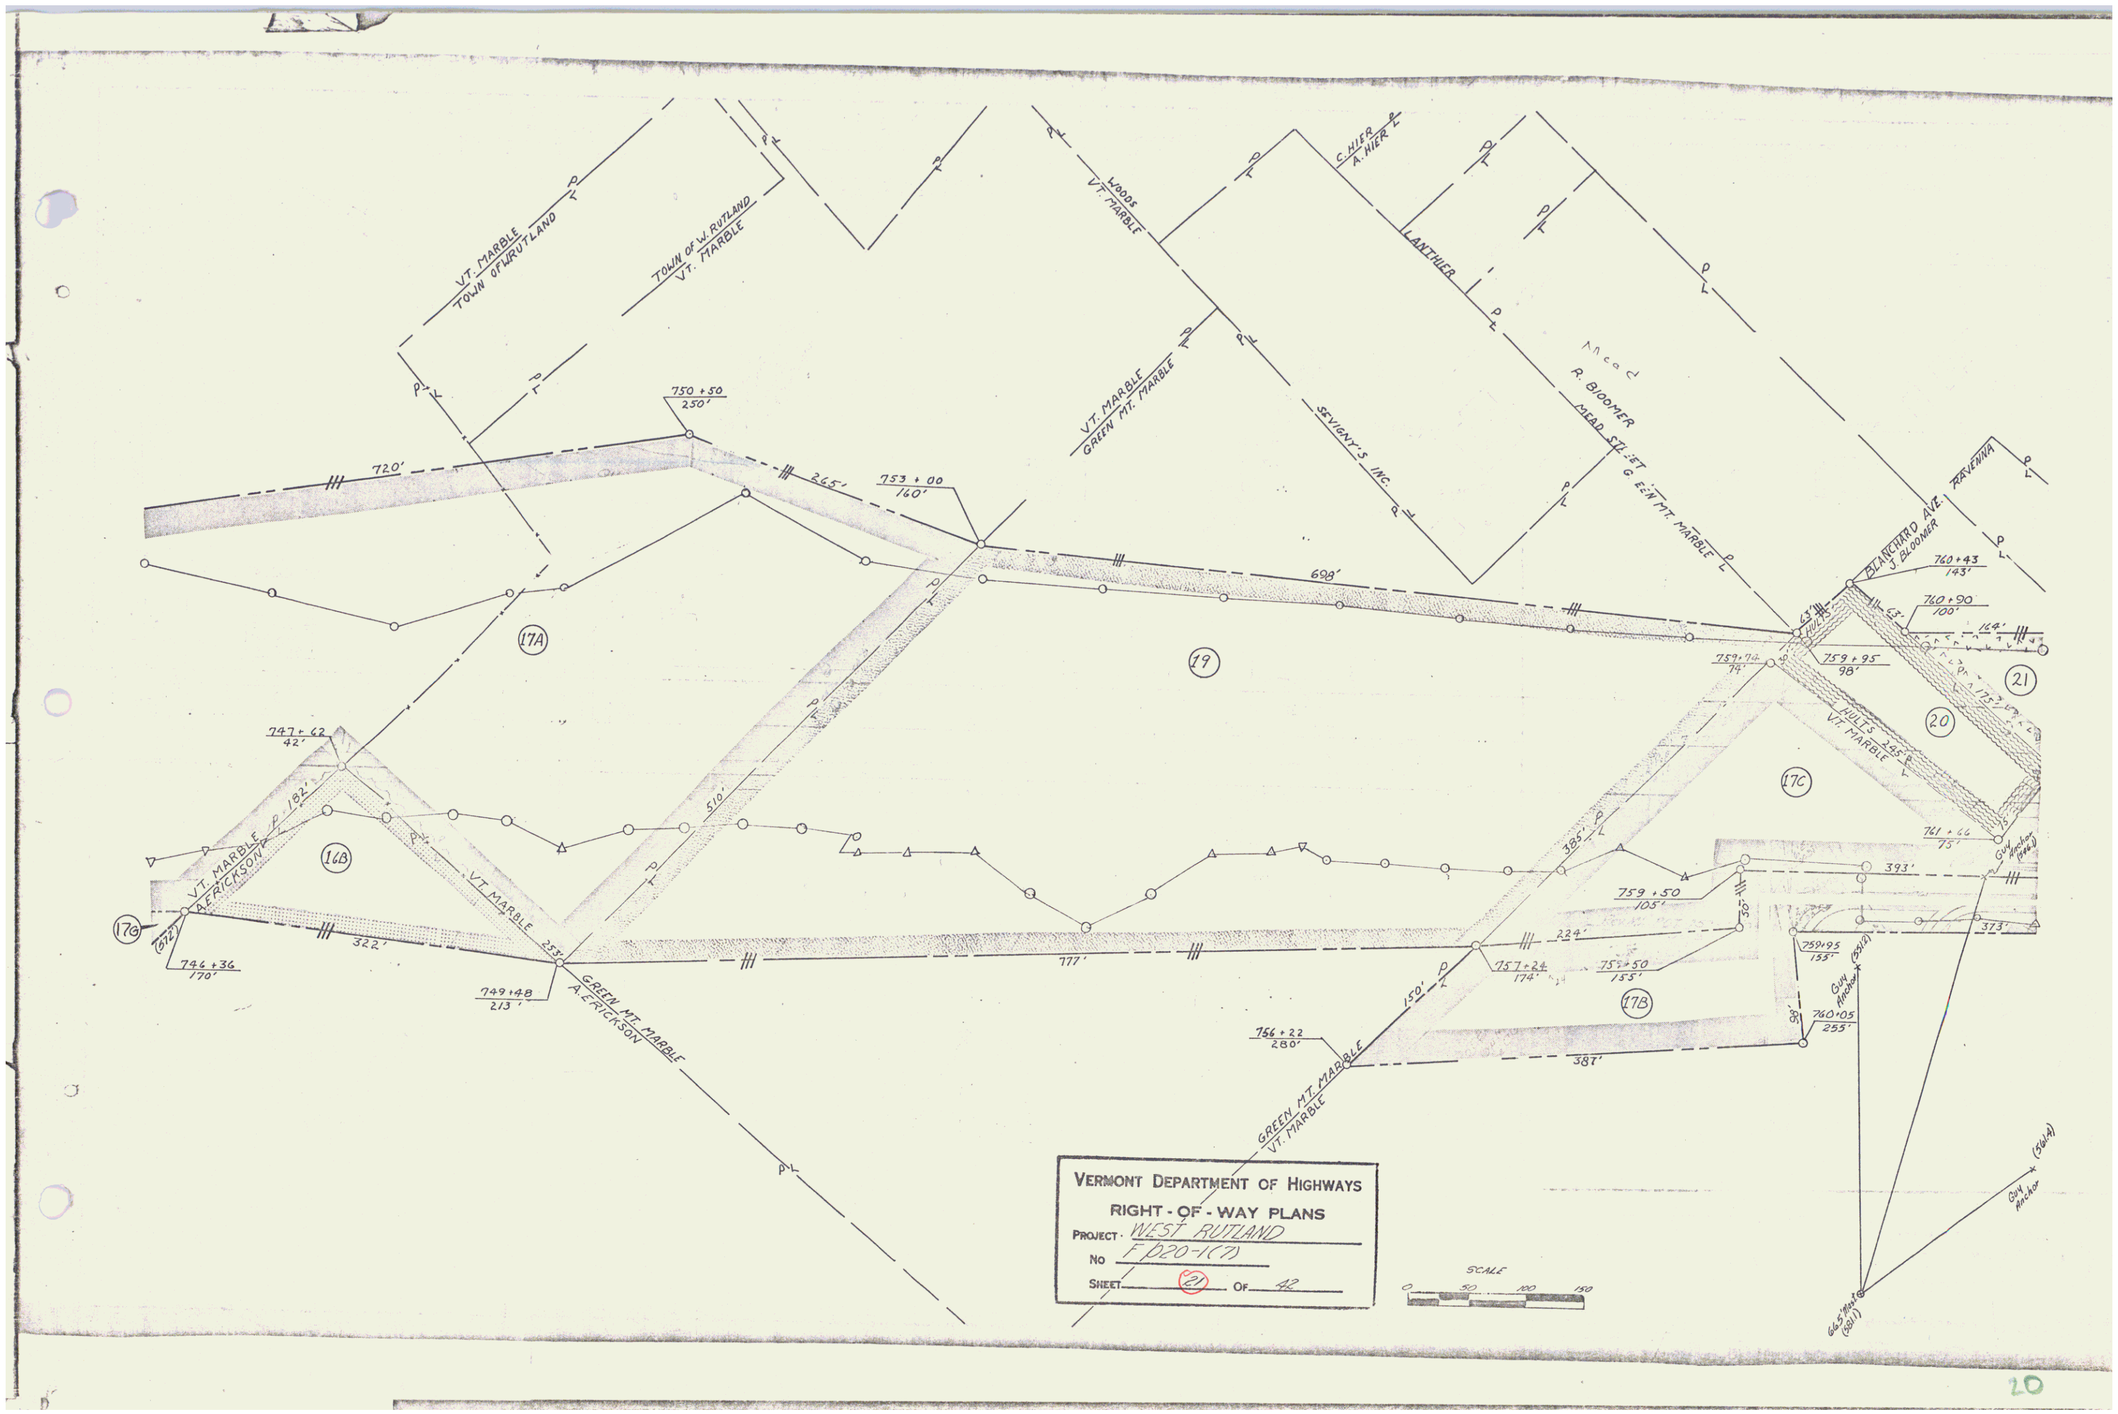

VERMONT DEPARTMENT OF HIGHWAYS
RIGHT - OF - WAY PLANS
PROJECT WEST RUTLAND
NO F020-1(7)
SHEET 21 OF 42