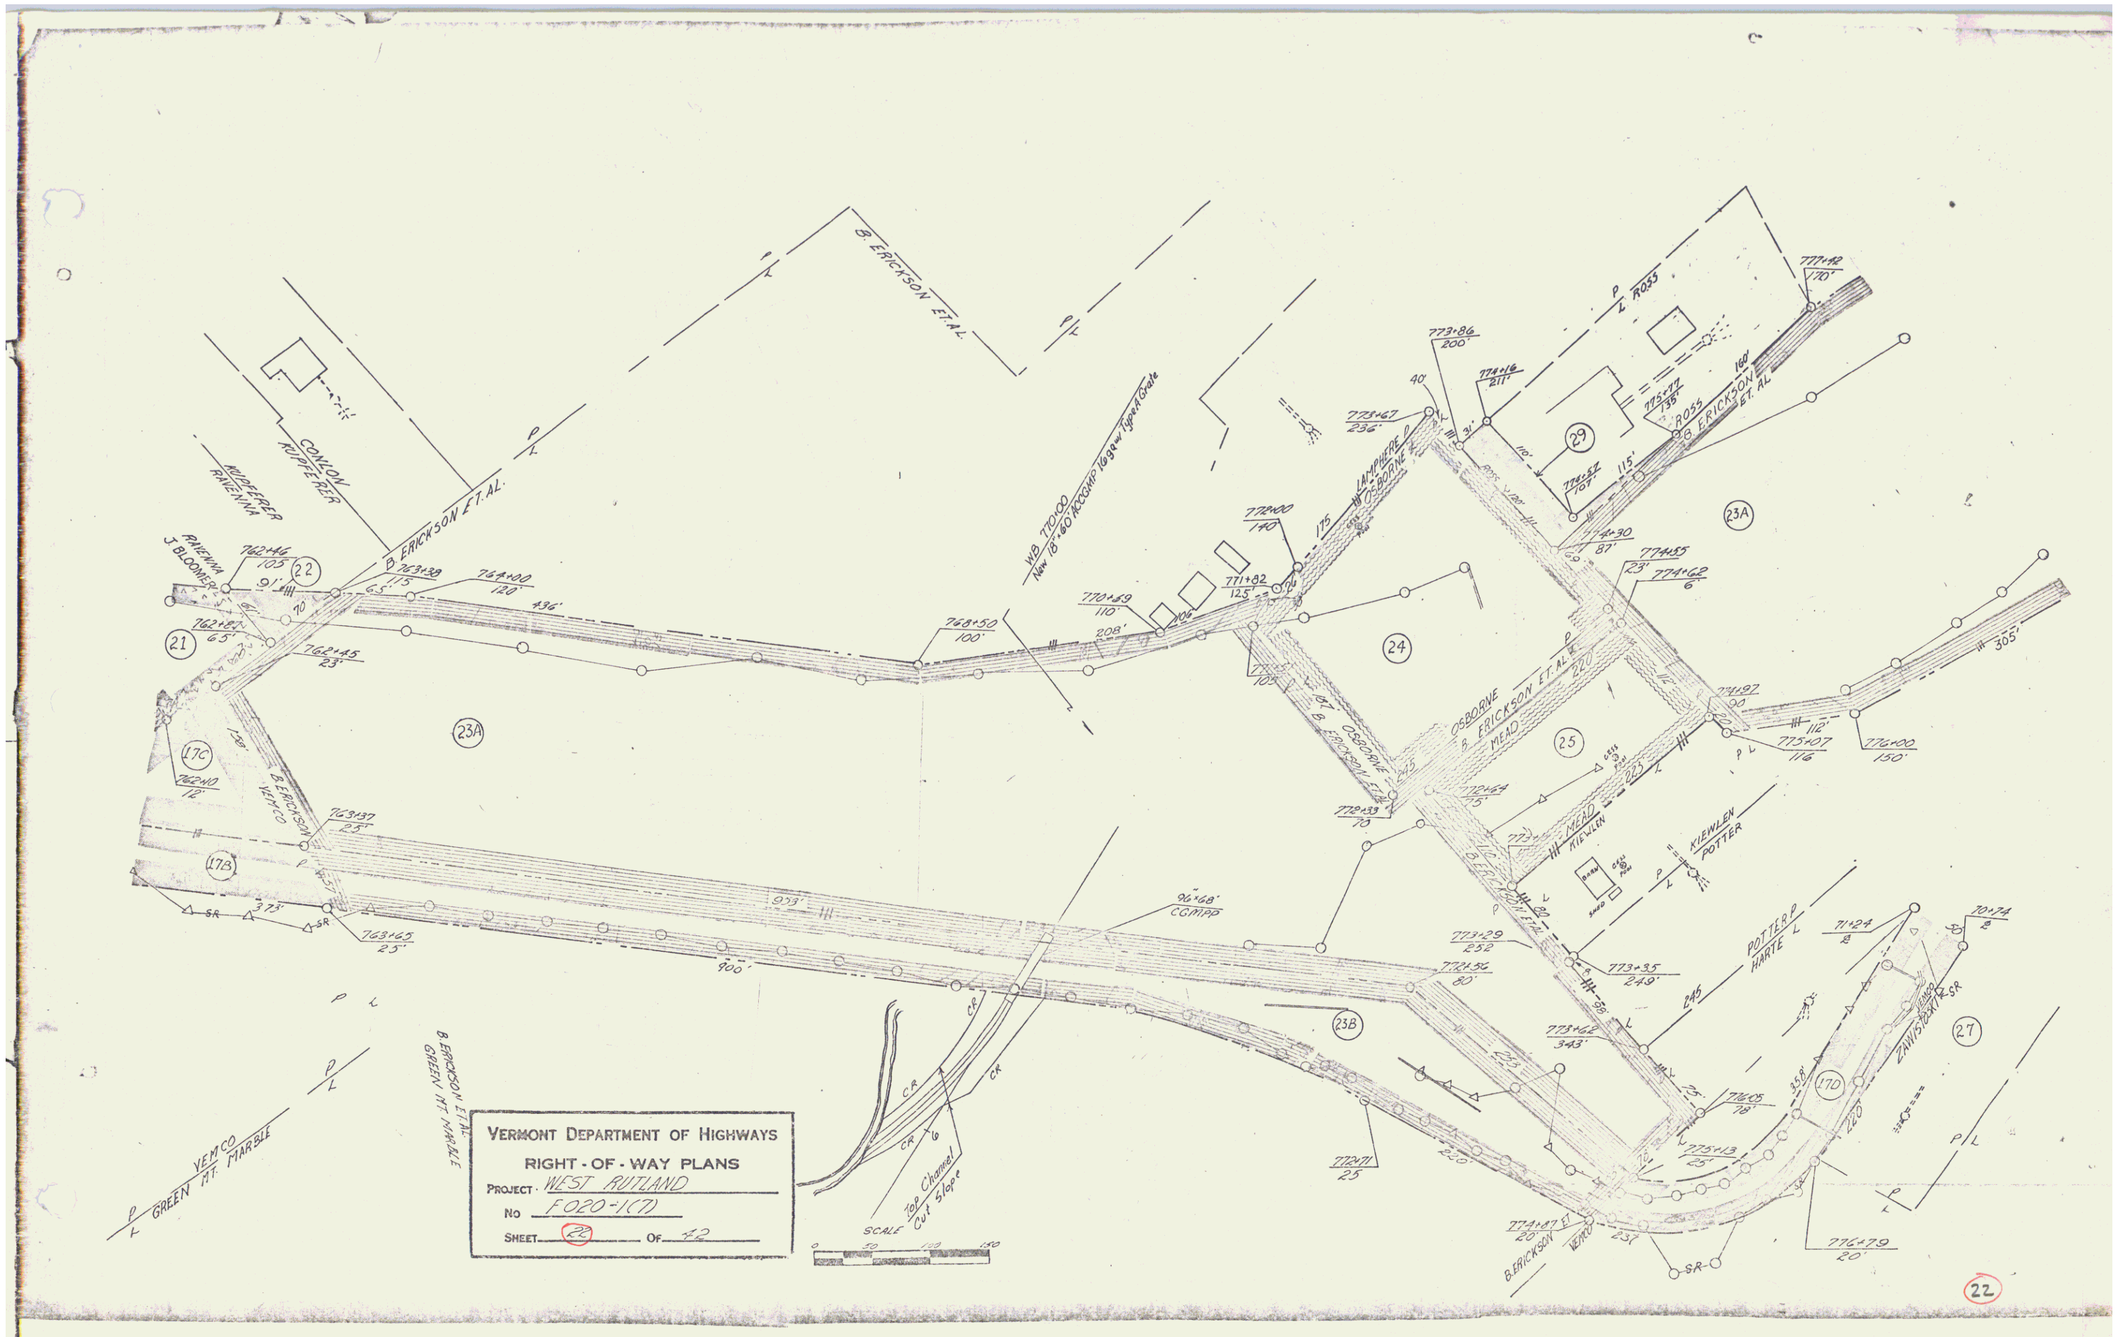
VERMONT DEPARTMENT OF HIGHWAYS
RIGHT - OF - WAY PLANS
PROJECT WEST RUTLAND
NO F020-1(7)
SHEET 22 OF 42
SCALE
B. ERICKSON ET. AL.
CONLON
KUPPERER
RAIENNA
J. BLOOMER
VERMCO
GREEN MT. MARBLE
B. ERICKSON ET. AL.
GREEN MT. MARBLE
WB. 770+00
New 18"x60' RCCOMP. 16gage Tapered Grate
LAMPHERE &
OSBORNE
ROSS
B. ERICKSON ET. AL.
OSBORNE
B. ERICKSON ET. AL.
MEAD
KIELWIN
KIENLEN
POTTER
POTTER
HARTE
ZAWISZA
96"x68' CGMPP
Top Channel
Cut Slope
22