Wood Guide Posts		
Culv. Sta.	Left	Right
698+00	1	–

Cable Guard Rail Required			
Stations	Leng.	Const.	Ry. leng.
698+00 - 699+20 Rt.	520	40	560'
697+00 Lt.	48	40	88
701+60 - 704+00 Lt.	240	20	260

New Reinf. Conc. Pipe Culverts Required					
Station	Diam.	Leng.	Conc. B.	Steel	C.R.M.
697+00			1.8 cy.	157#	1.2 cy.
698+00	15"	36'	–	–	2.3 cy.

Parcel	Kind of Instrument	Date of Instrument	Grantor	Grantee	Recorded Burke Book	Page	Date	Remarks
C', Culv. #1 & #2	Q.C.D.	8-9-32	C.M. Darling	State of W.	19C	154	8-31-32	Culv. Sta. 694+00
D	"	2-4-32	C.H. & J. Batchelder	" "	18	306	3-12-32	& 697+00.
A'	W.D.	3-4-32	C.H. & J. Batchelder	" "	19C	60	3-17-32	

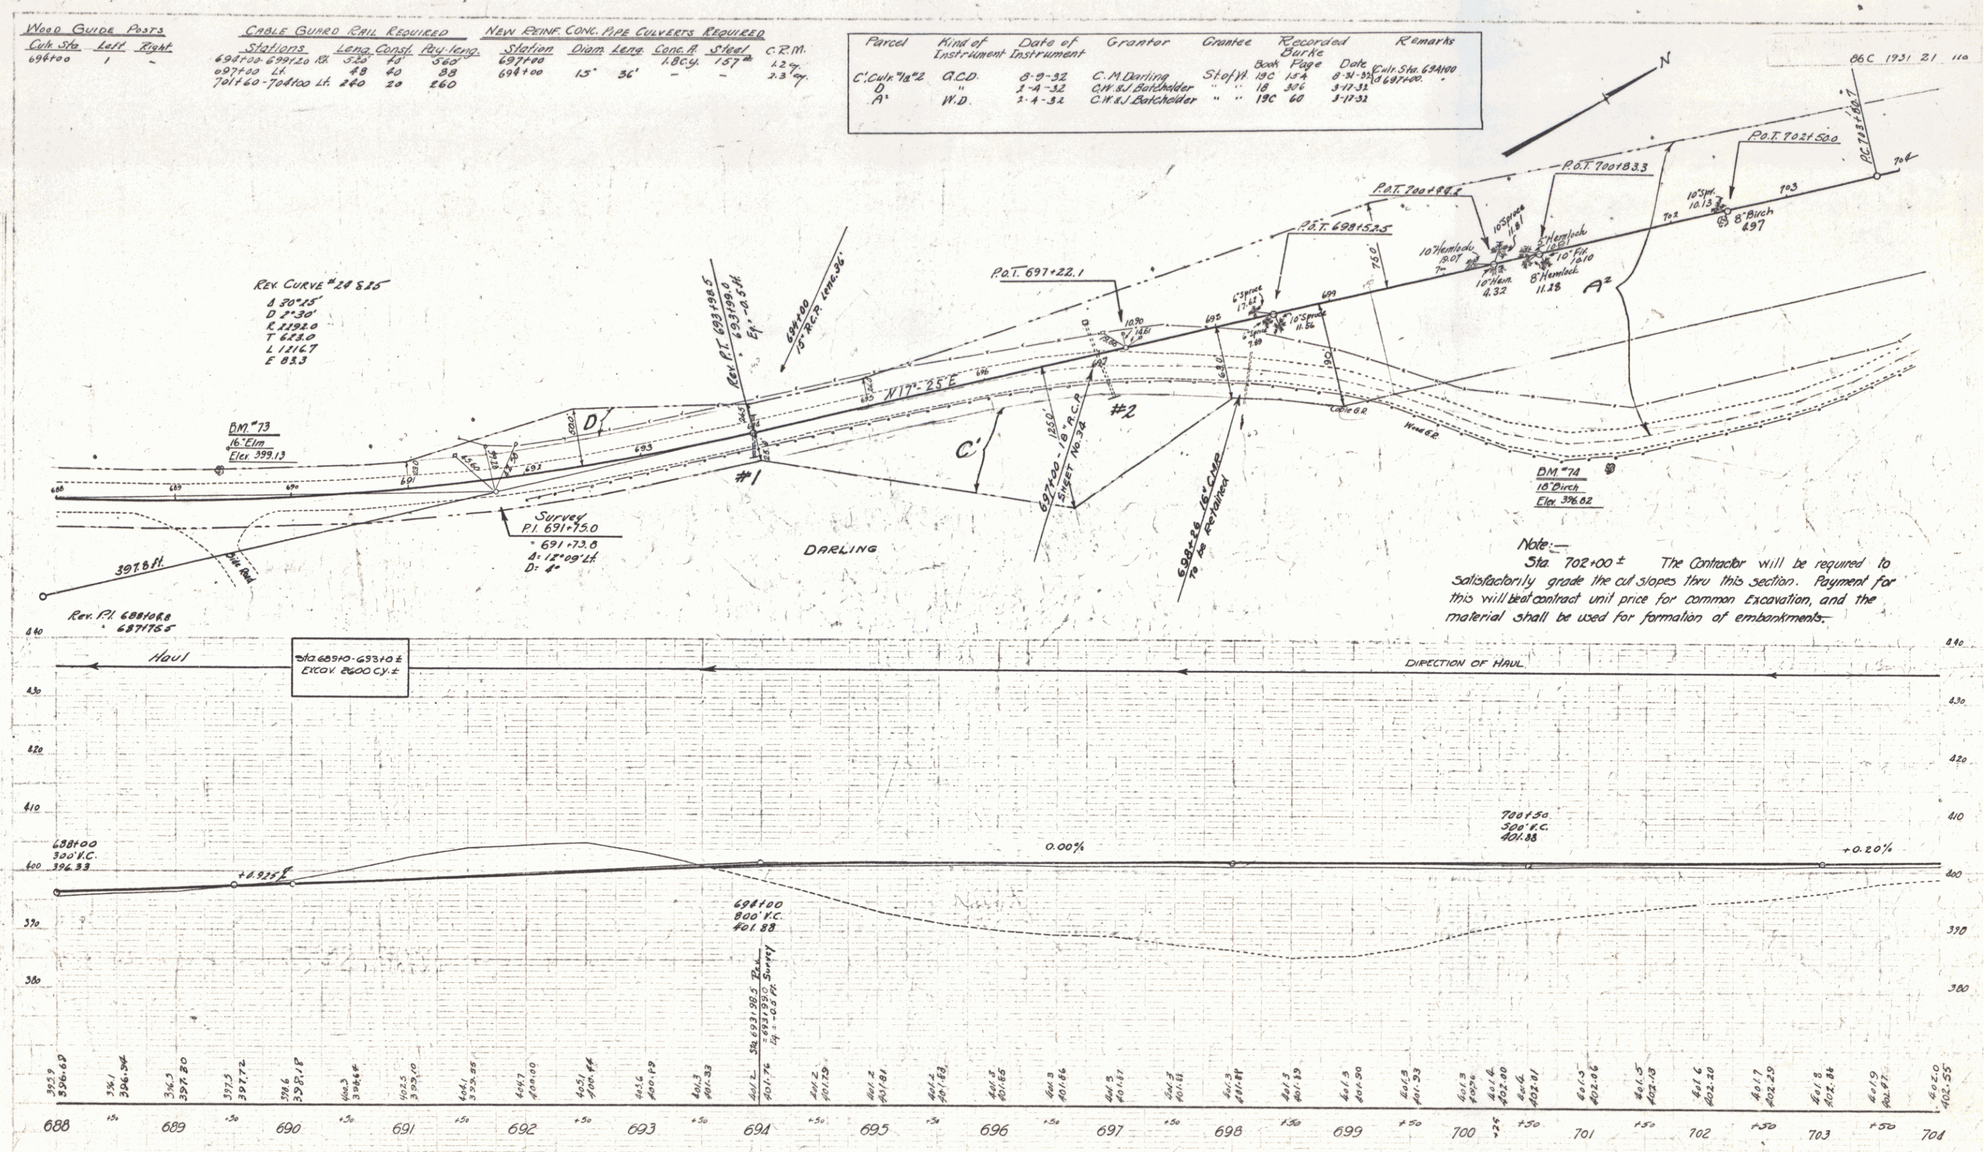

Series F No. 86C
Sheet 21 of 110

21