Wood Guard Rail Required
Right
Sta. 8+88 to 9+12 Length 24 Ft.

New Culverts Required
Sta 9+00 16" Corr. Galv. Metal Pipe Length 50 Ft
Concrete Class B 2.3 cu.yd.
Reinforcing Steel 33 lb.

Cable Guard Rail Required
Left
Sta -0+50 to 1+50 Length 200 Ft.
6+00 to 9+68 " 368 Ft.
11+25 to 13+25 " 200 Ft.
Total this Sheet 768 Ft.

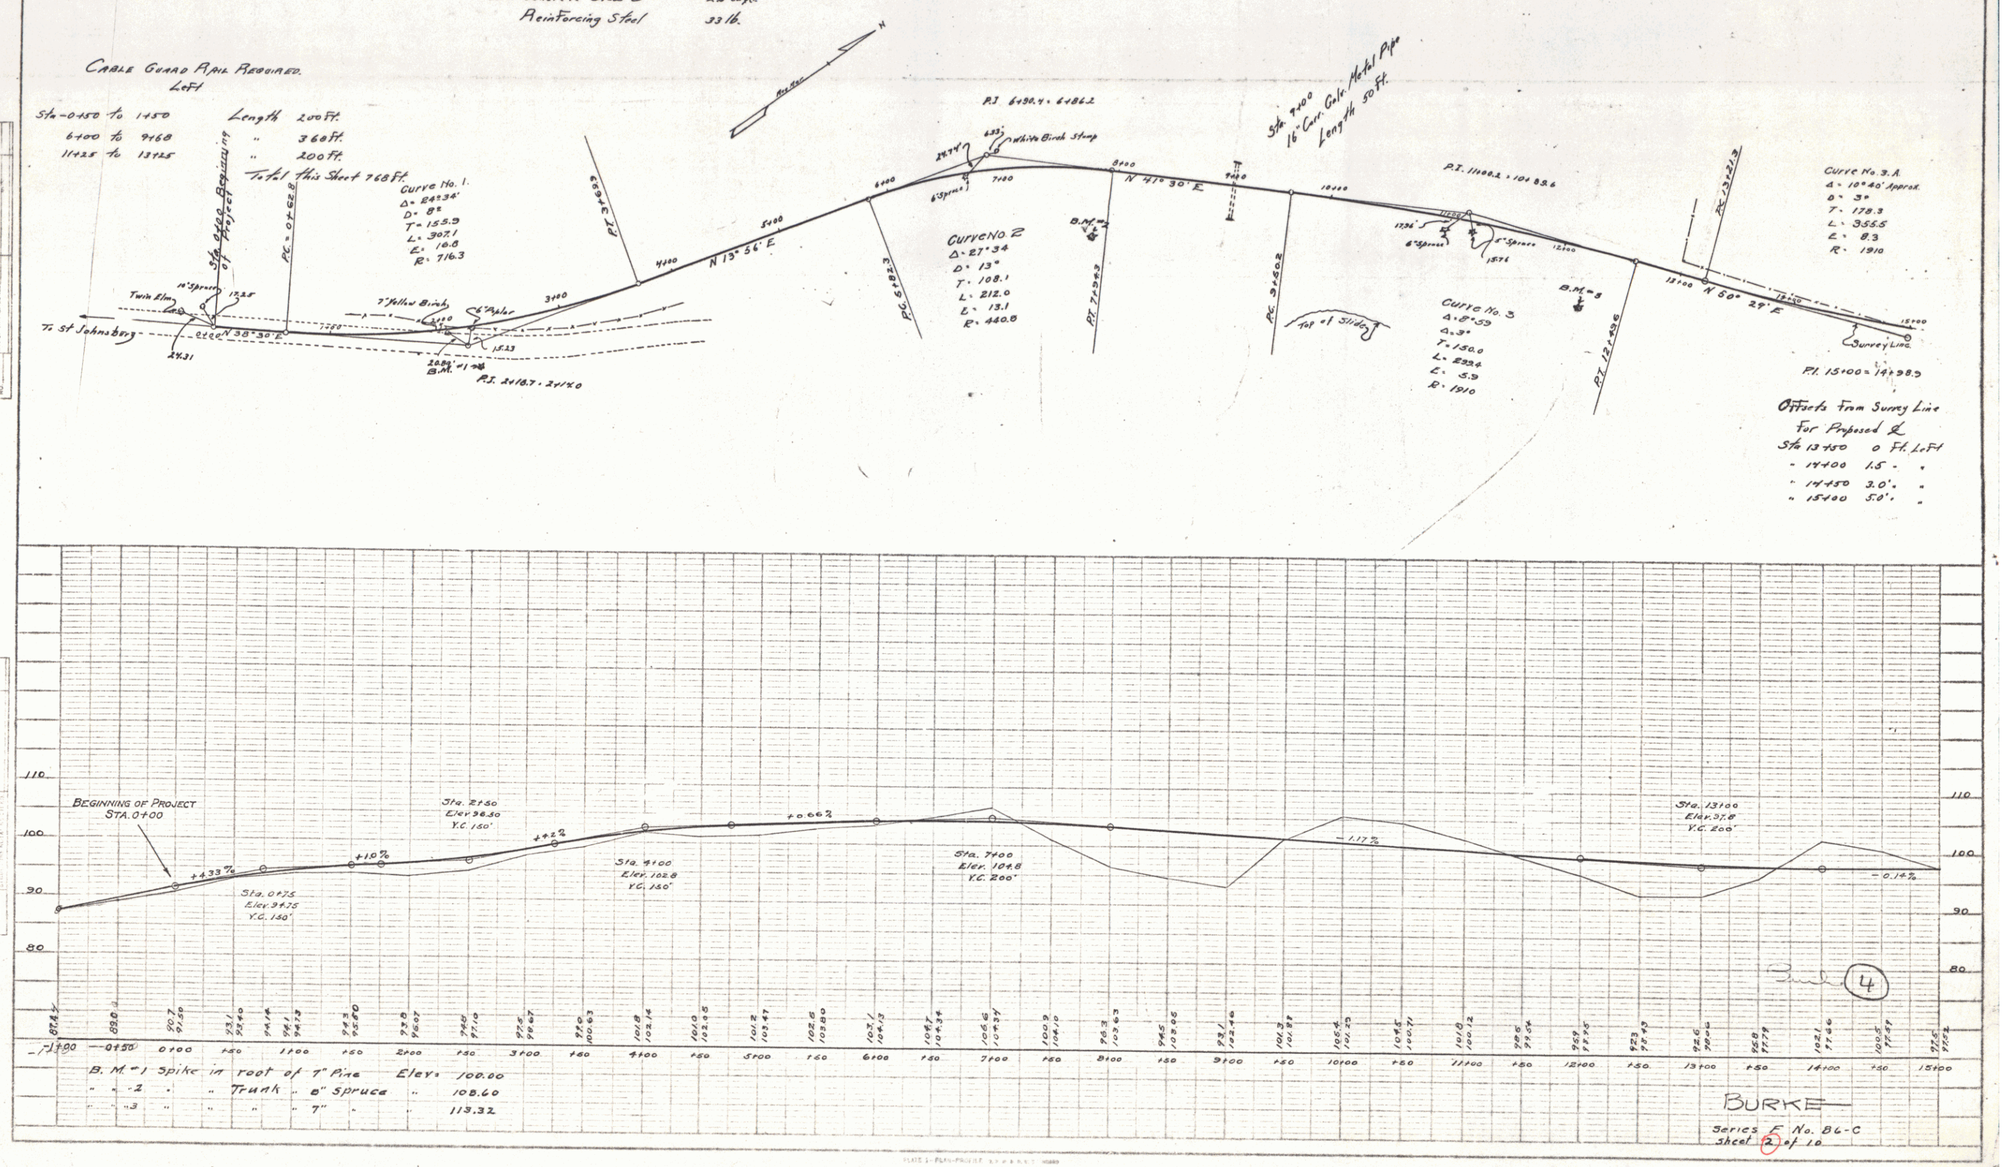

BURKE
Series E No. 86-C
Sheet 2 of 10

Sheet 4