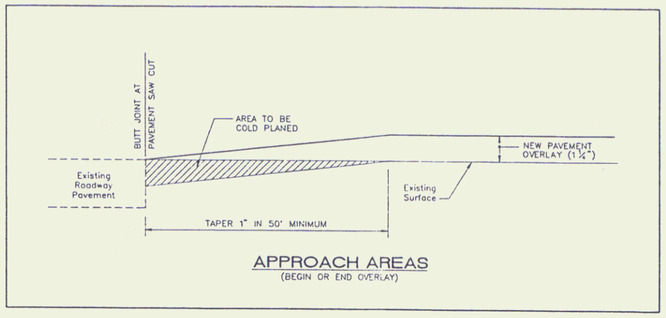

APPROACH AREAS
(BEGIN OR END OVERLAY)

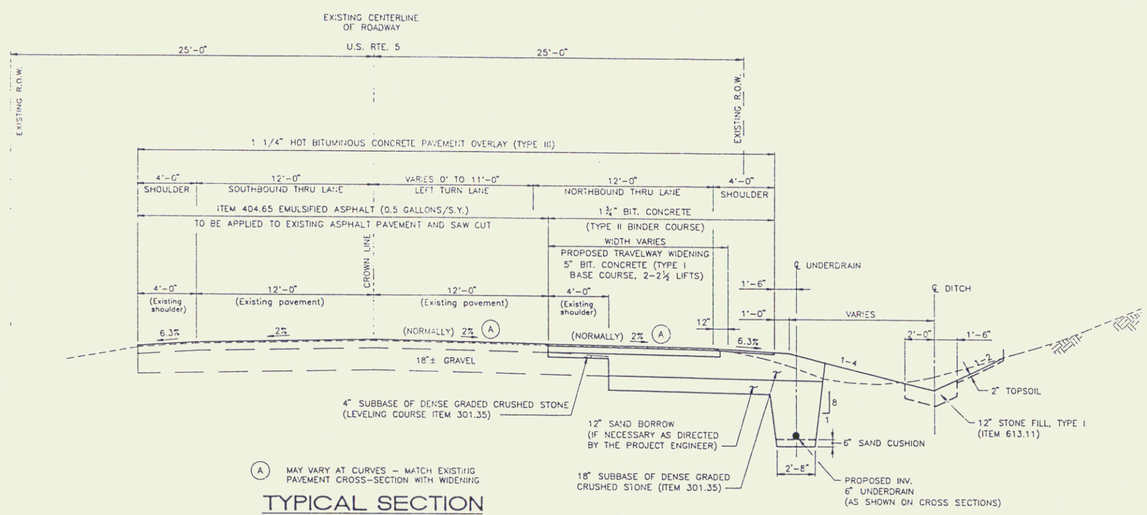

A MAY VARY AT CURVES – MATCH EXISTING PAVEMENT CROSS-SECTION WITH WIDENING

TYPICAL SECTION
STA. 148+50 TO STA. 151+40
SCALE: 1/4" = 1'-0"

RECEIVED
FEB 1 1995
UTILITIES SECTION

NO.	DATE	REVISIONS	BY	CK'D

DuBois & King inc.
engineering planning management development

MURPHY PROPERTIES, INC.
PRICE CHOPPER SUPERMARKET
ST. JOHNSBURY, VERMONT

DETAILS

DRAWN BY: GHS	DATE: JAN. 13, 1995
CHECKED BY:	PROJ. NO.: R13524P
PROJ. ENG:	DRAW. NO.:
SHEET 3 OF 21	

3