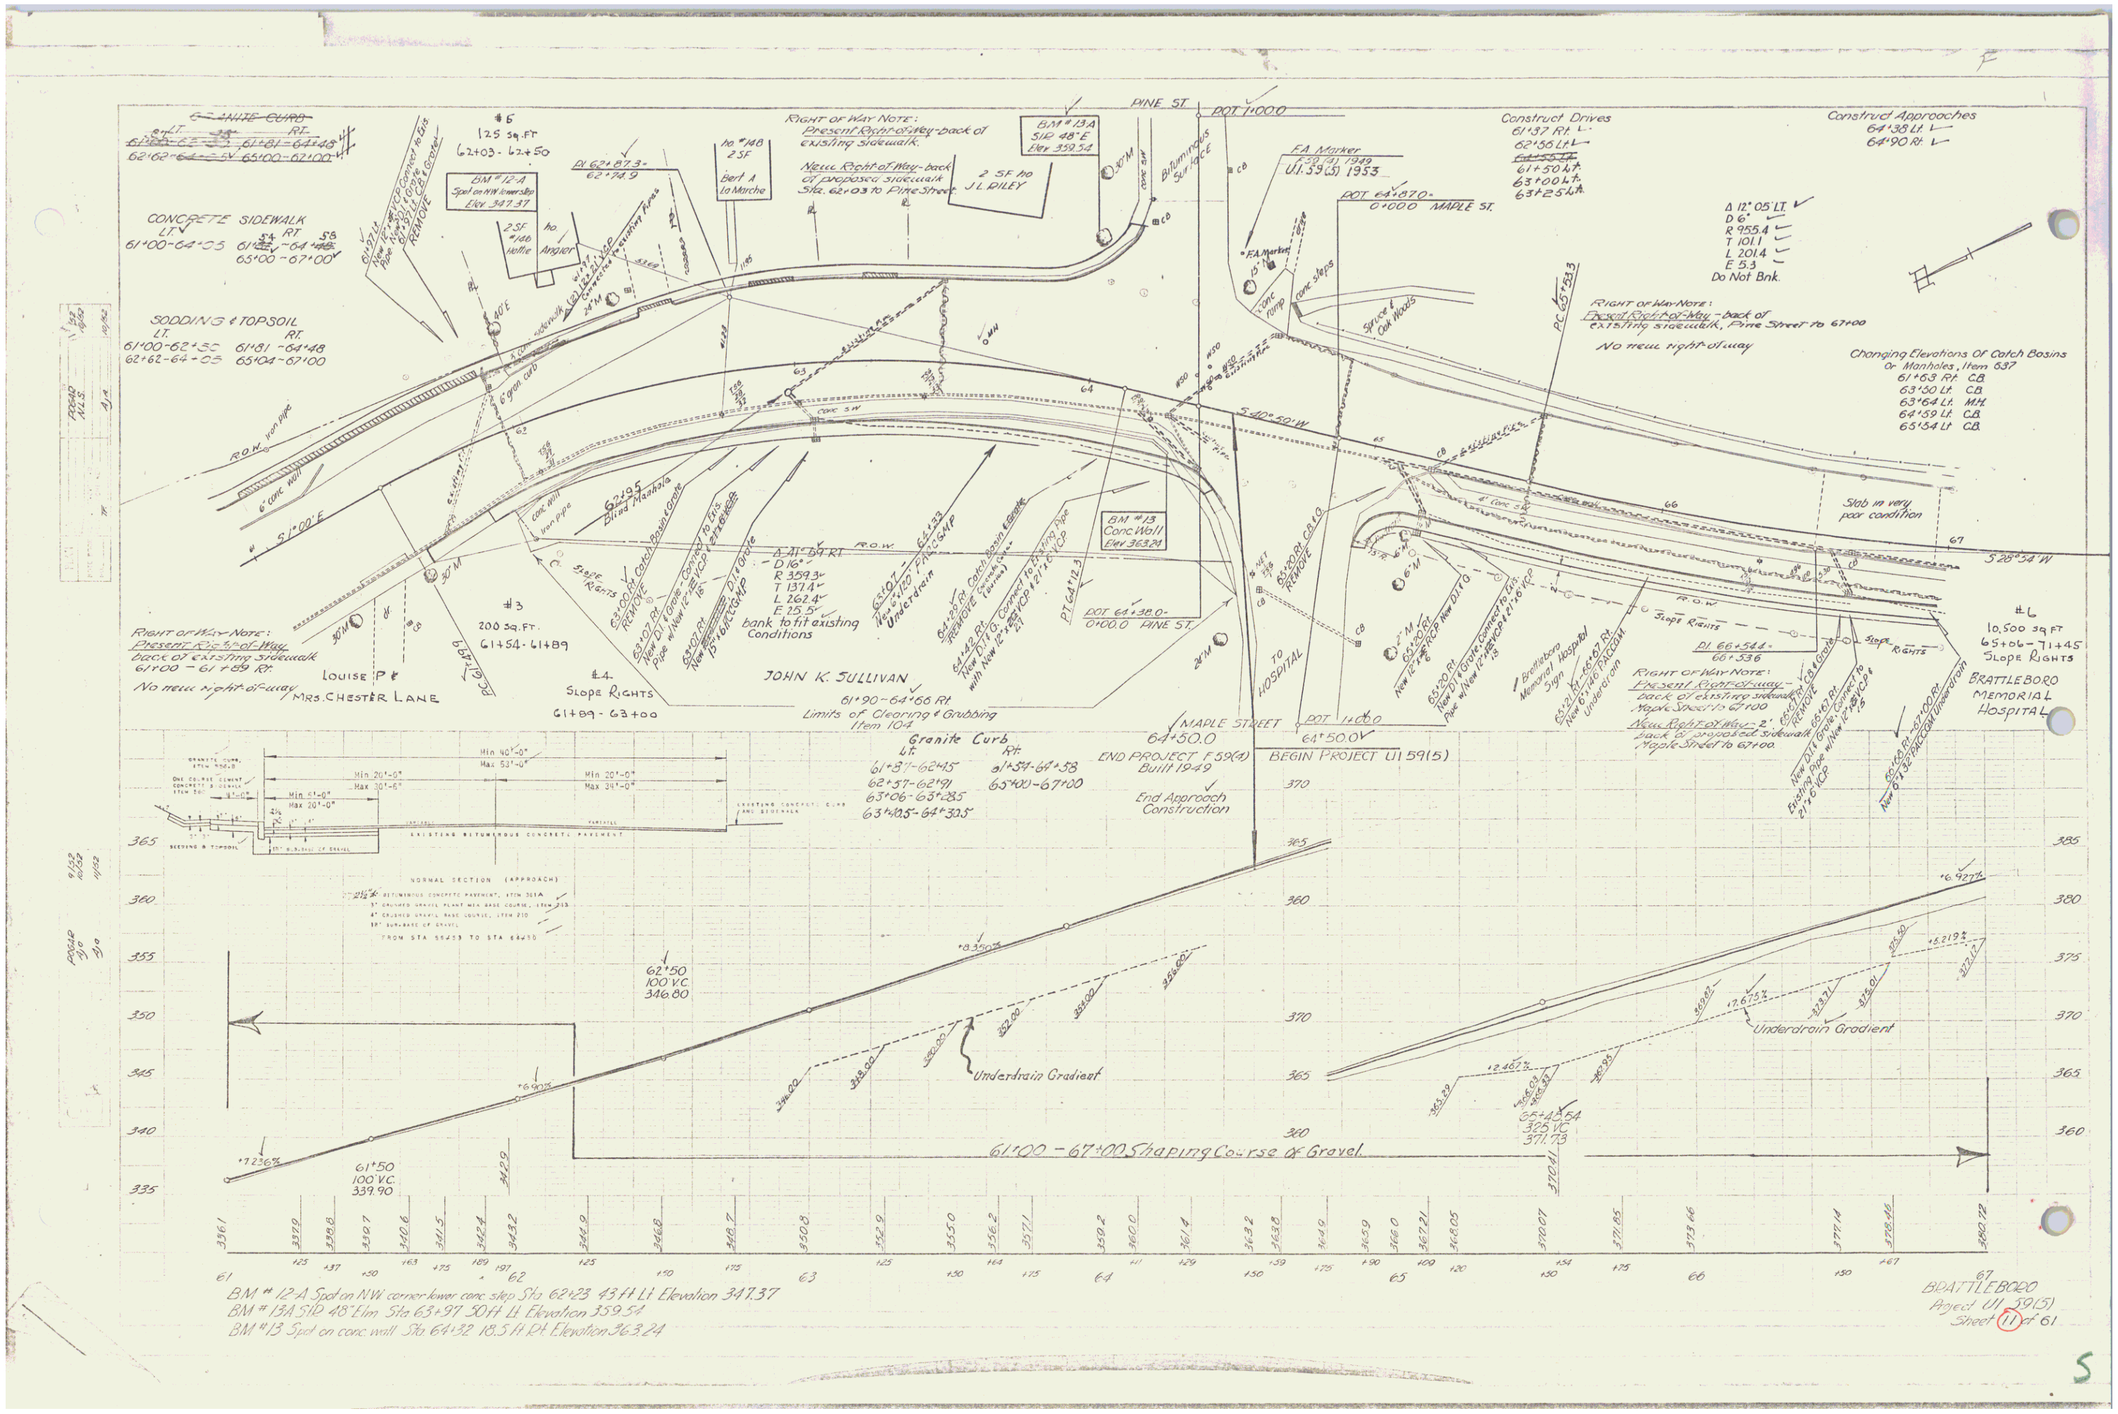
PINE ST
MAPLE ST.
CONCRETE SIDEWALK
SODDING & TOPSOIL
Construct Drives
Construct Approaches
Changing Elevations Of Catch Basins Or Manholes, Item 637
Right of Way Note:
No new right-of-way
Slab in very poor condition
JOHN K. SULLIVAN
LOUISE P. & MRS. CHESTER LANE
BRATTLEBORO MEMORIAL HOSPITAL
Limits of Clearing & Grubbing Item 104
Granite Curb
END PROJECT F 59(4) Built 1949
BEGIN PROJECT U1 59(5)
End Approach Construction
Underdrain Gradient
61+00 - 67+00 Shaping Course of Gravel
BM # 12-A Spot on NW corner lower conc. step Sta. 62+23 43 ft Lt Elevation 347.37
BM # 13A Slip 48" Elm Sta 63+97 30 ft Lt Elevation 359.54
BM # 13 Spot on conc. wall Sta. 64+32 18.5 ft Rt Elevation 363.24
BRATTLEBORO
Project U1 59(5)
Sheet 11 of 61