| STATE ROAD DIST. NO. | STATE | F | FEDERAL AID PROJECT NO. | TOTAL SHEETS | SHEET NO. |
|---|---|---|---|---|---|
| 8 | VT. | 59(4) | | 14 | 27 |

POST WAR F.A. PRIMARY

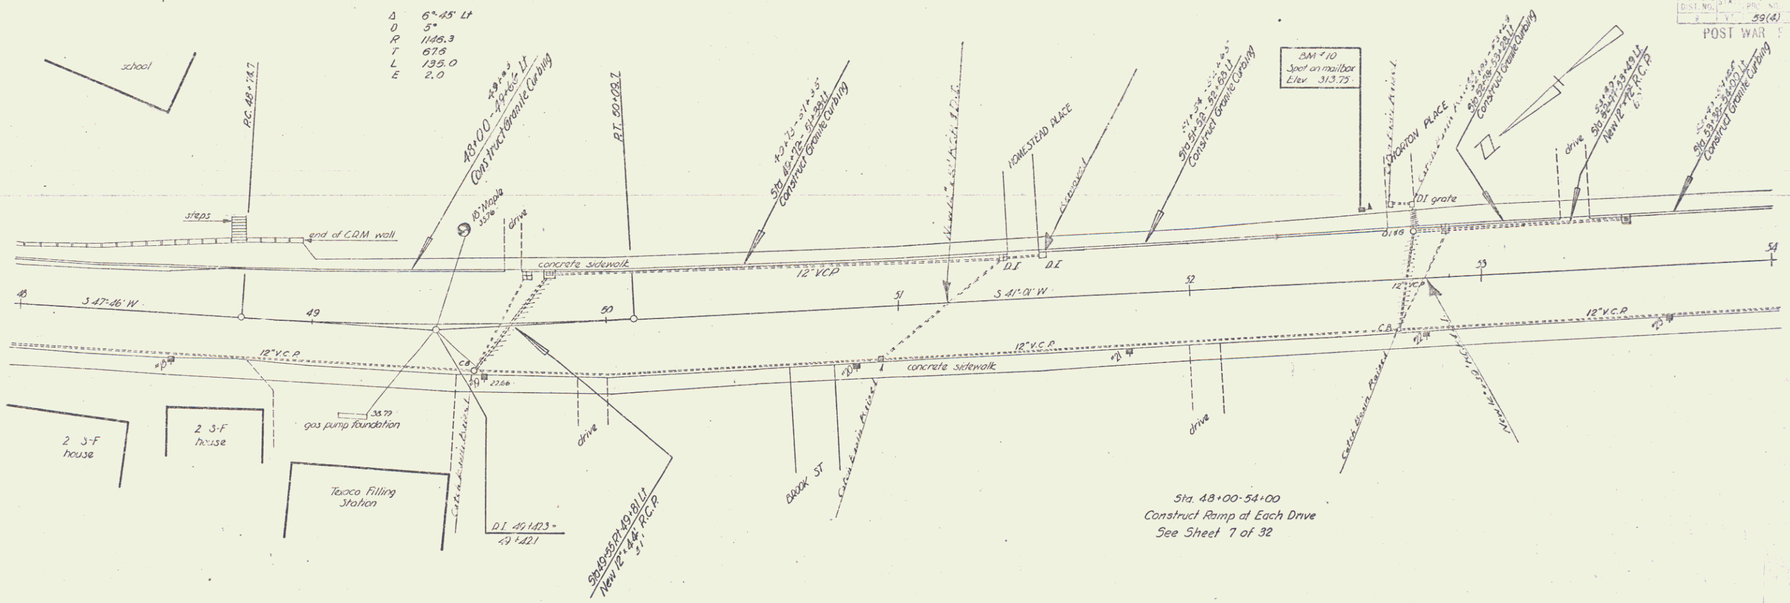


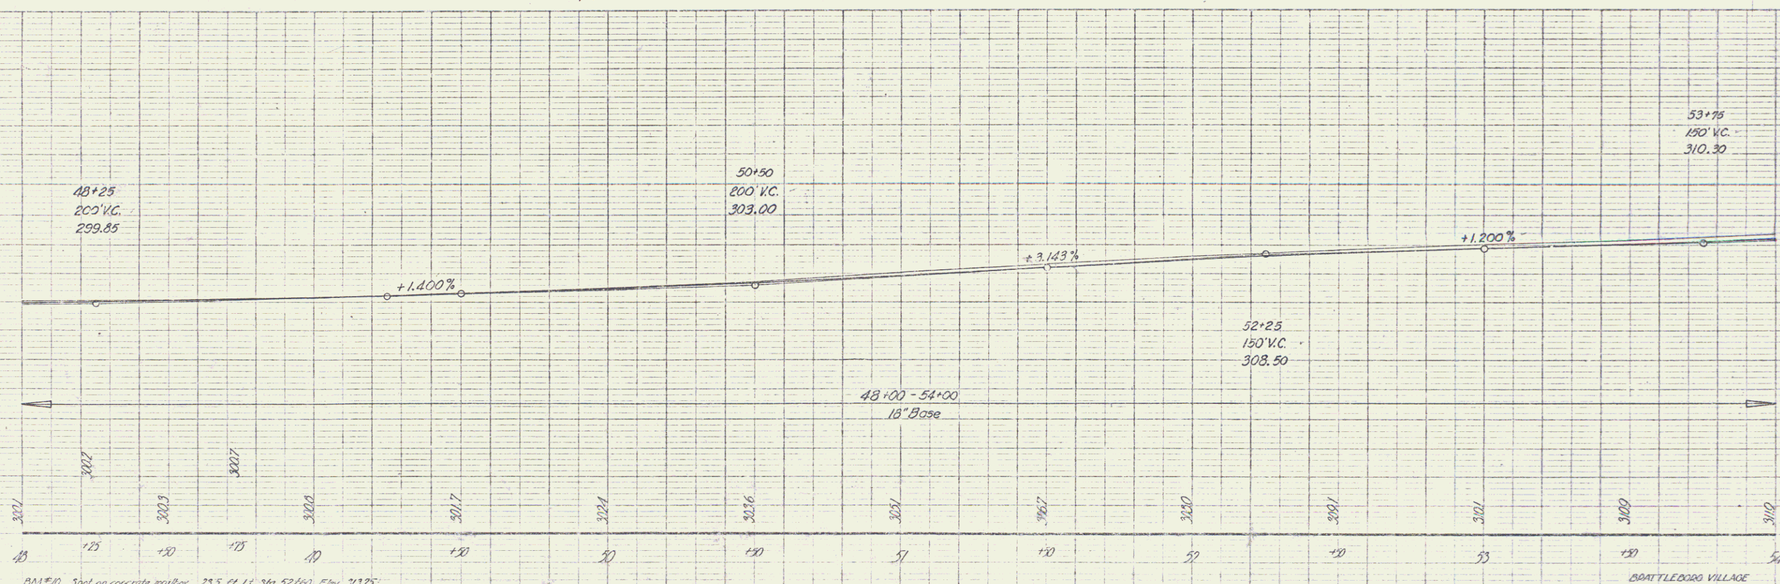


BM #10 Spot on concrete mailbox 23.5 ft Lt Sta. 52+60 Elev 313.75'

BRATTLEBORO VILLAGE
Series F No. 59 (4)
Sheet 14 of 27 Sheets

10