POOR ORIGINAL COPY

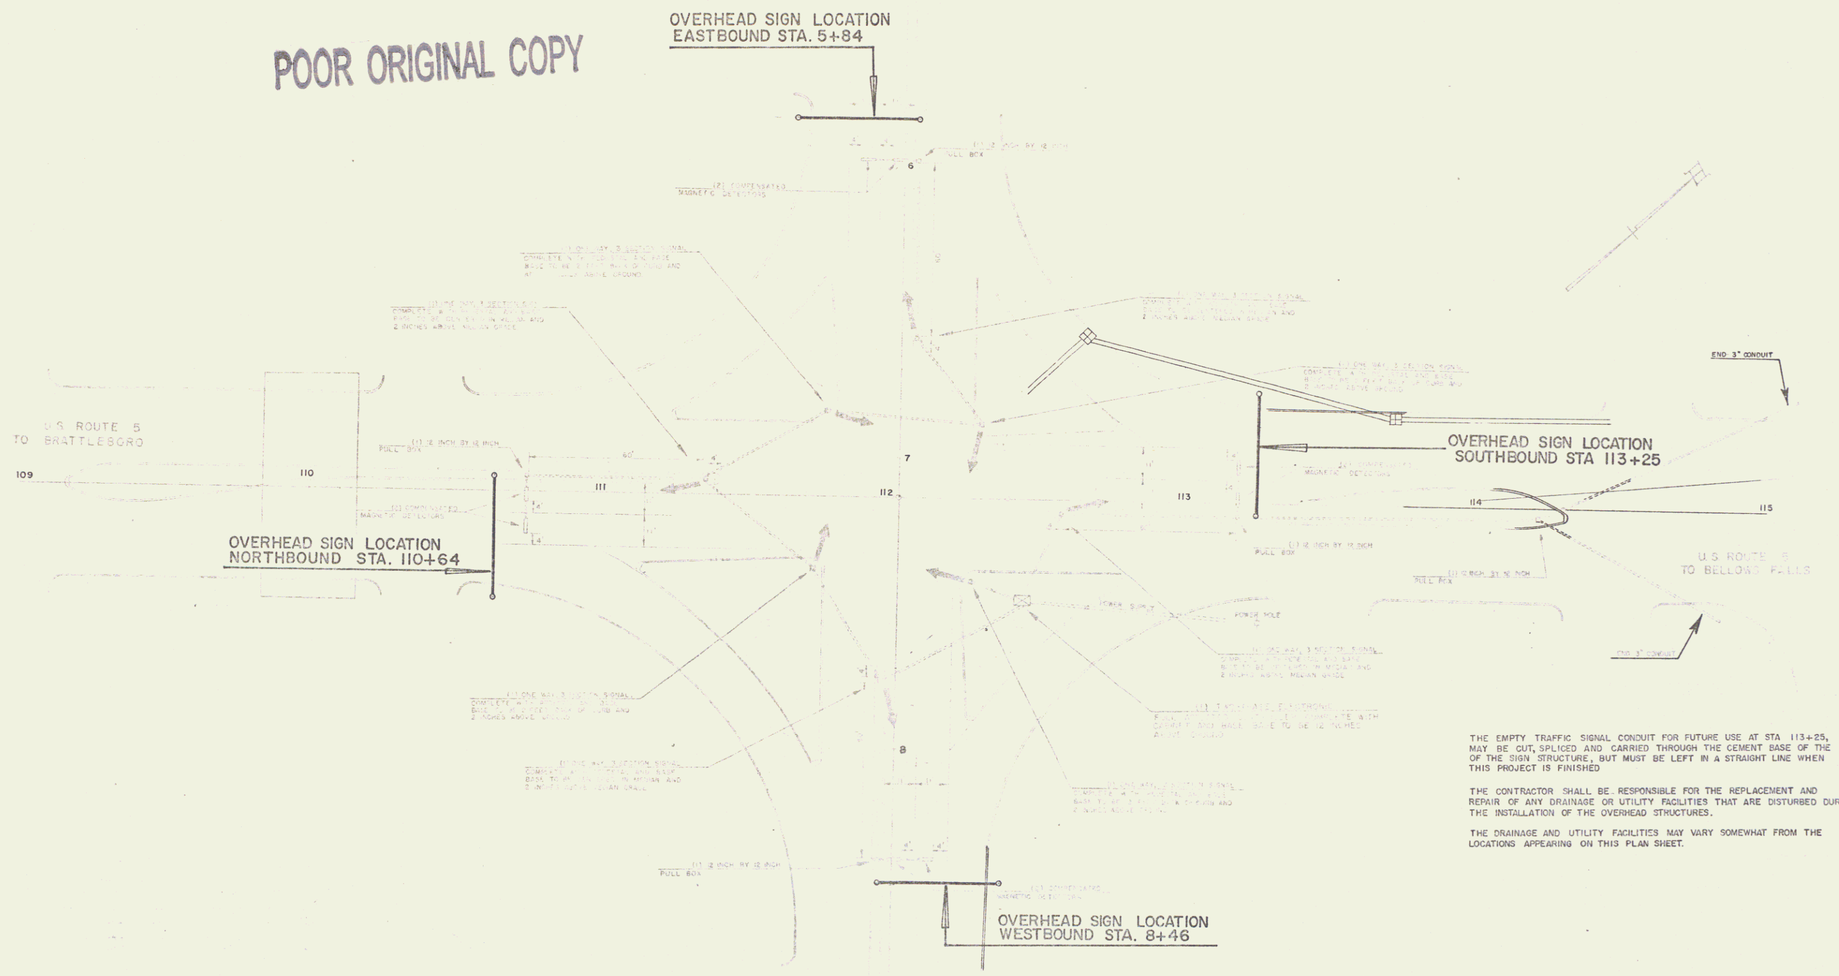


THE EMPTY TRAFFIC SIGNAL CONDUIT FOR FUTURE USE AT STA 113+25, MAY BE CUT, SPLICED AND CARRIED THROUGH THE CEMENT BASE OF THE OF THE SIGN STRUCTURE, BUT MUST BE LEFT IN A STRAIGHT LINE WHEN THIS PROJECT IS FINISHED

THE CONTRACTOR SHALL BE RESPONSIBLE FOR THE REPLACEMENT AND REPAIR OF ANY DRAINAGE OR UTILITY FACILITIES THAT ARE DISTURBED DURING THE INSTALLATION OF THE OVERHEAD STRUCTURES.

THE DRAINAGE AND UTILITY FACILITIES MAY VARY SOMEWHAT FROM THE LOCATIONS APPEARING ON THIS PLAN SHEET.

OVERHEAD SIGN LOCATION
PLAN
JCT. U.S. 5 AND VT. 9
"KEENE TURN"
ST 41-1M
3 10

2