FED. ROAD DIST. NO.	STATE	PROJ. NO.	FISCAL YEAR	SHEET NO.	TOTAL SHEETS
9	VT.				

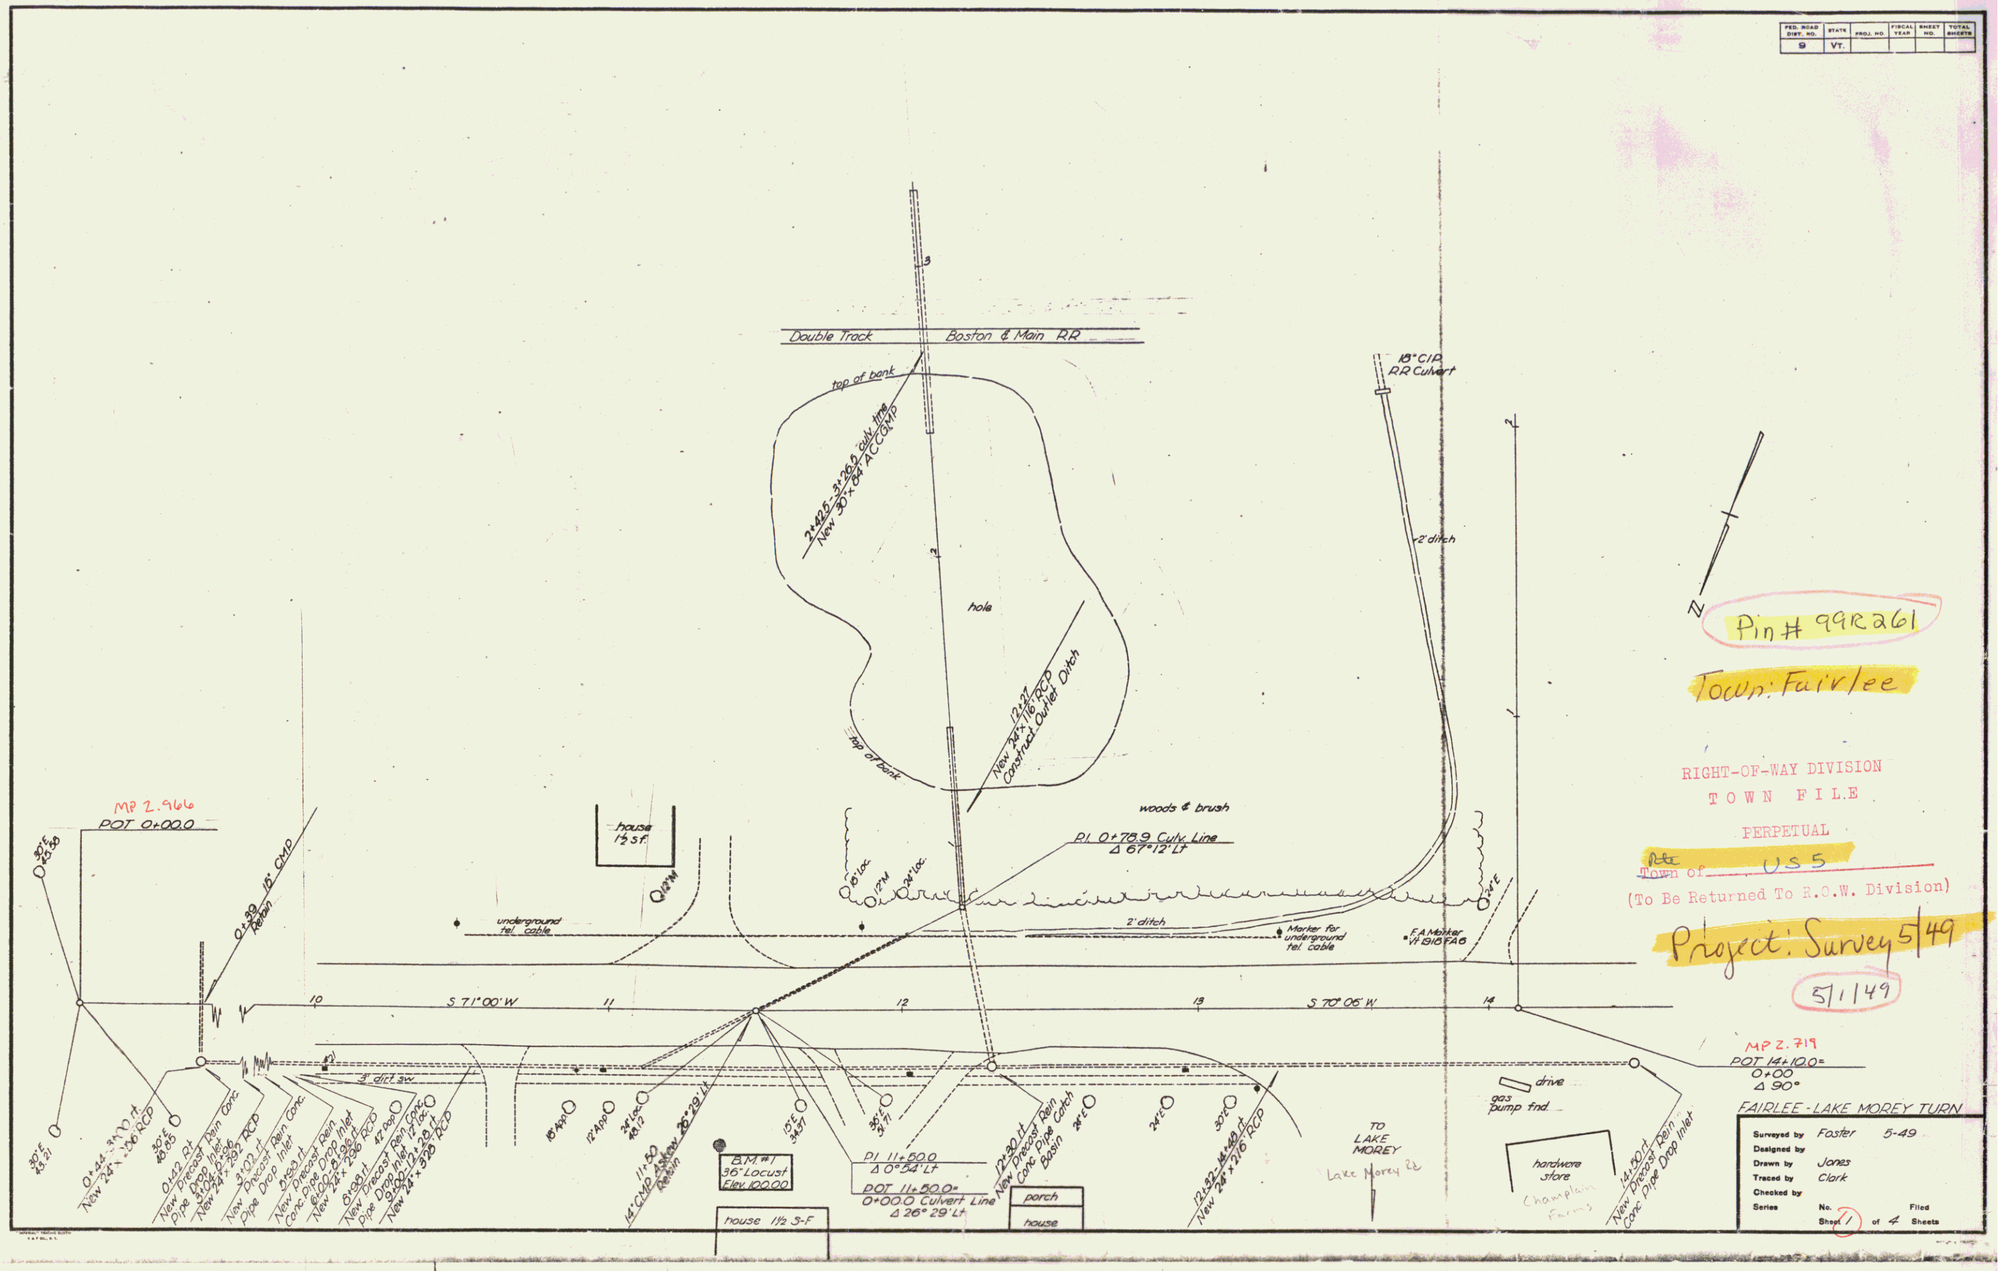

Pin # 99R261

Town: Fairlee

RIGHT-OF-WAY DIVISION
TOWN FILE
PERPETUAL
Rte US 5
Town of
(To Be Returned To R.O.W. Division)

Project: Survey 5/49

5/1/49