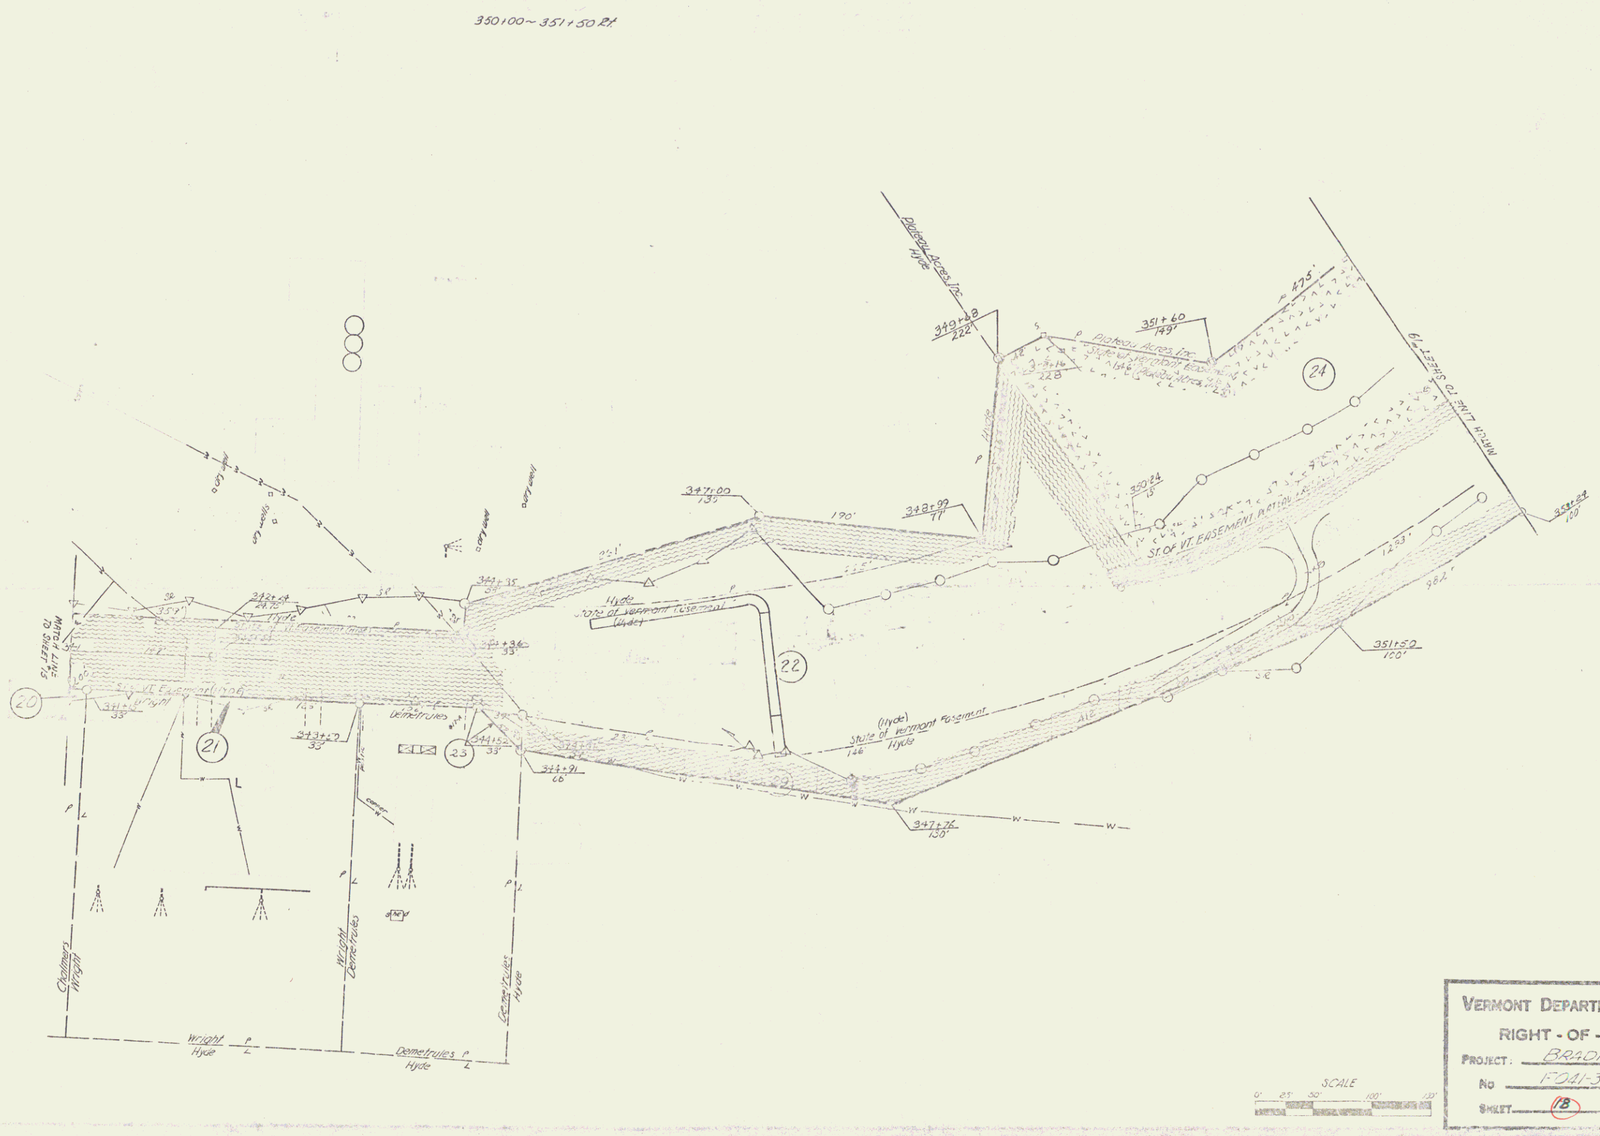


VERMONT DEPARTMENT OF HIGHWAYS
RIGHT - OF - WAY PLANS
PROJECT: BRADFORD
NO F041-3(4)
SHEET 18 OF 24

11