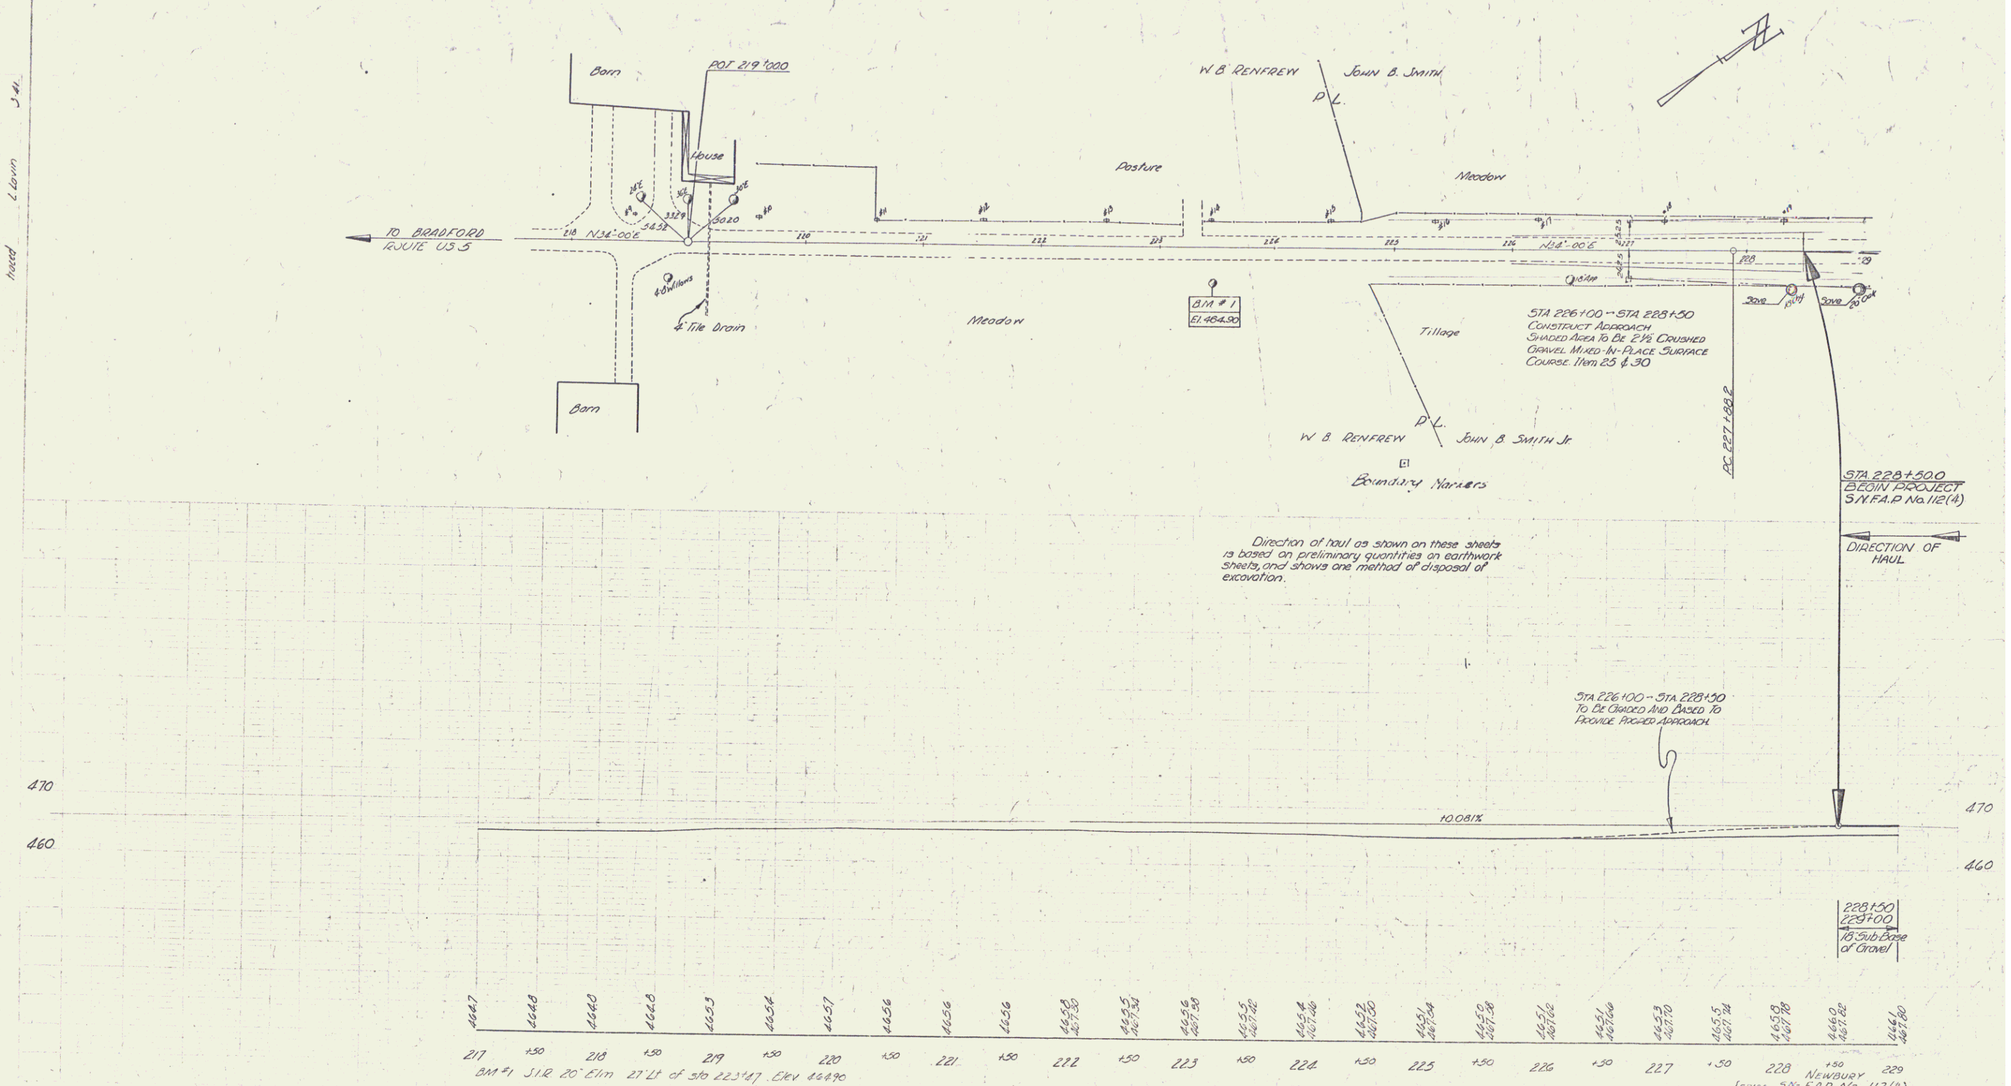
Barn
POT 219+000
House
TO BRADFORD
ROUTE US 5
N34°-00'E
N14°-00'E
Pasture
Meadow
W B RENFREW
JOHN B. SMITH
P.L.
Tillage
BM # 1
El. 464.90
4" Tile Drain
STA 226+00 -- STA 228+50
CONSTRUCT APPROACH
SHADED AREA TO BE 2½" CRUSHED
GRAVEL MIXED-IN-PLACE SURFACE
COURSE. ITEM 25 & 30
W B RENFREW
JOHN B. SMITH Jr.
Boundary Markers
PC 227+88.2
STA 228+50
BEGIN PROJECT
S.N.F.A.P. No. 112(4)
DIRECTION OF HAUL
Direction of haul as shown on these sheets is based on preliminary quantities on earthwork sheets, and shows one method of disposal of excavation.
STA 226+00 -- STA 228+50
To Be Graded And Based To
Provide Finished Approach
10.081%
470
460
228+50
229+00
18" Sub-Base of Gravel
217
218
219
220
221
222
223
224
225
226
227
228
229
BM #1 S.I.R. 20" Elm 27' Lt of sta 223+47. Elev 464.90
NEWBURY
SERIES SN-F.A.P. No 112(4)
SHEET 9 OF 67