Note:
Open ditch to be constructed from culvert inlet Sta. 592+70, to culvert outlet Sta. 616+00. This ditch to be located by the Engineer approximately along the location shown on plans. The ditch to be of the dimension shown on typical below. Excavation to be paid for as common excavation and all material to be used in roadway embankment.

FED. PROJ. EXT. NO.	STATE	FED. AID PROJ. NO.	FISCAL YEAR	SHEET NO.	TOTAL SHEETS
	VT.				

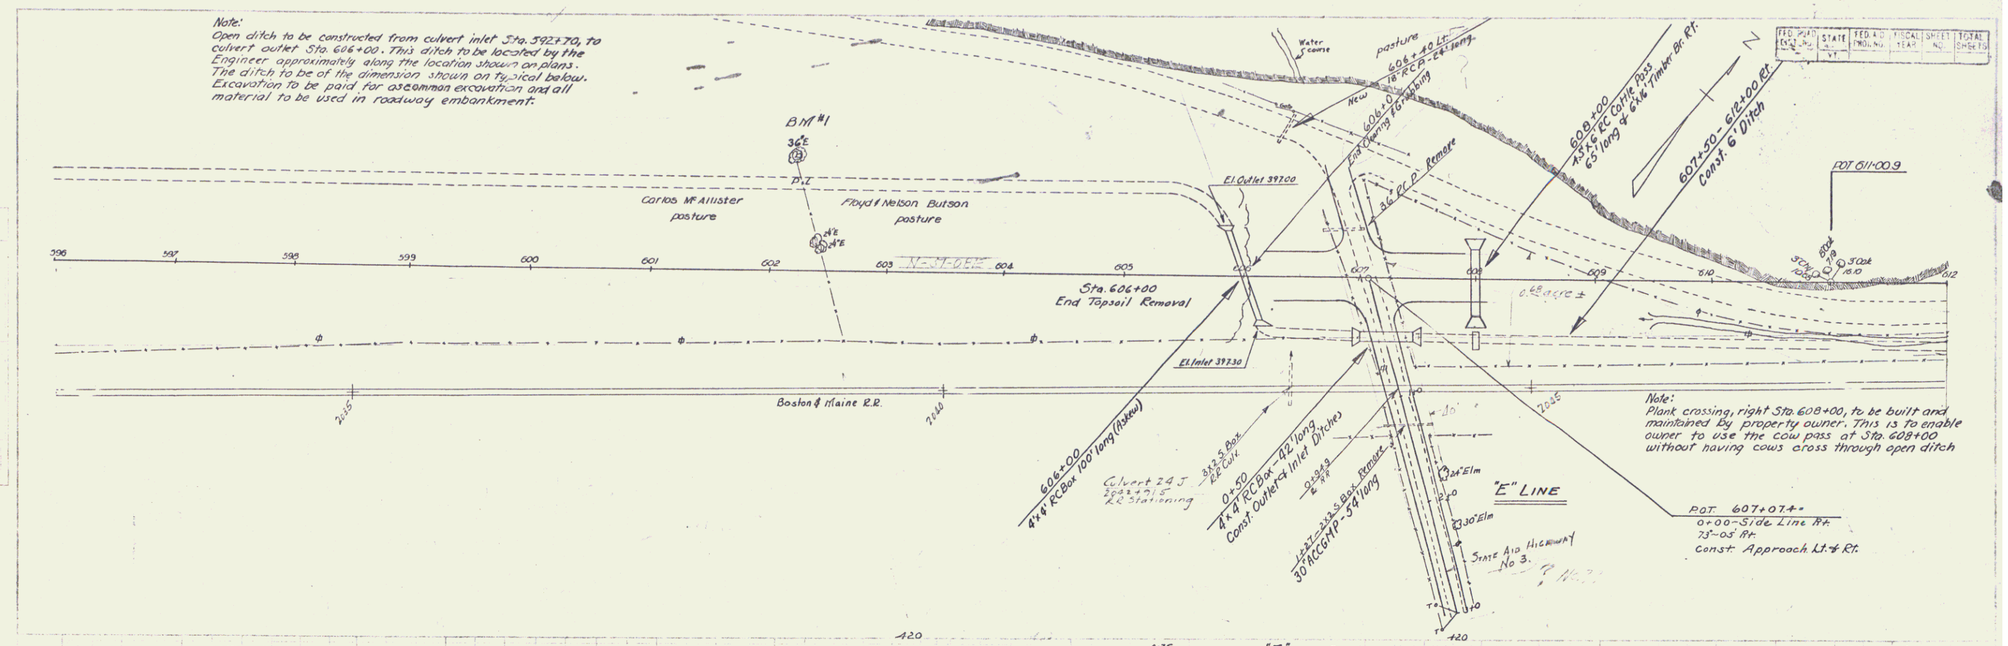

NEWBURY FAP 112 E(1)
Sheet 7 of sheets

112-E(1)

7