FED. ROAD DIST. NO.	STATE	FED. AID PROJ. NO.	FISCAL YEAR	SHEET NO.	TOTAL SHEETS
9	VT				

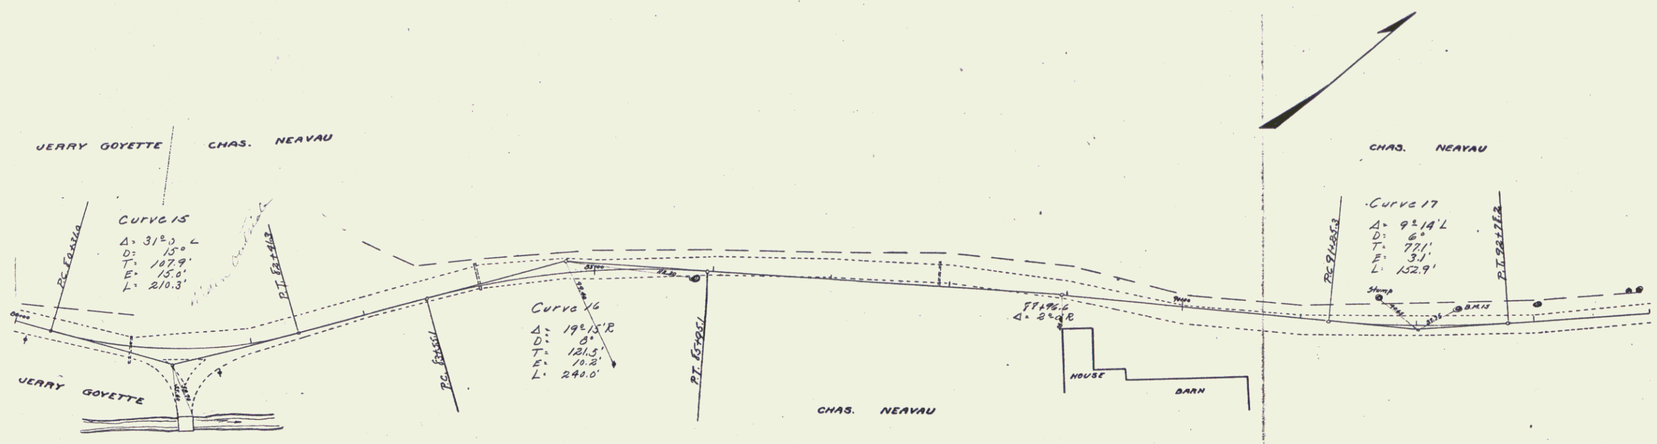

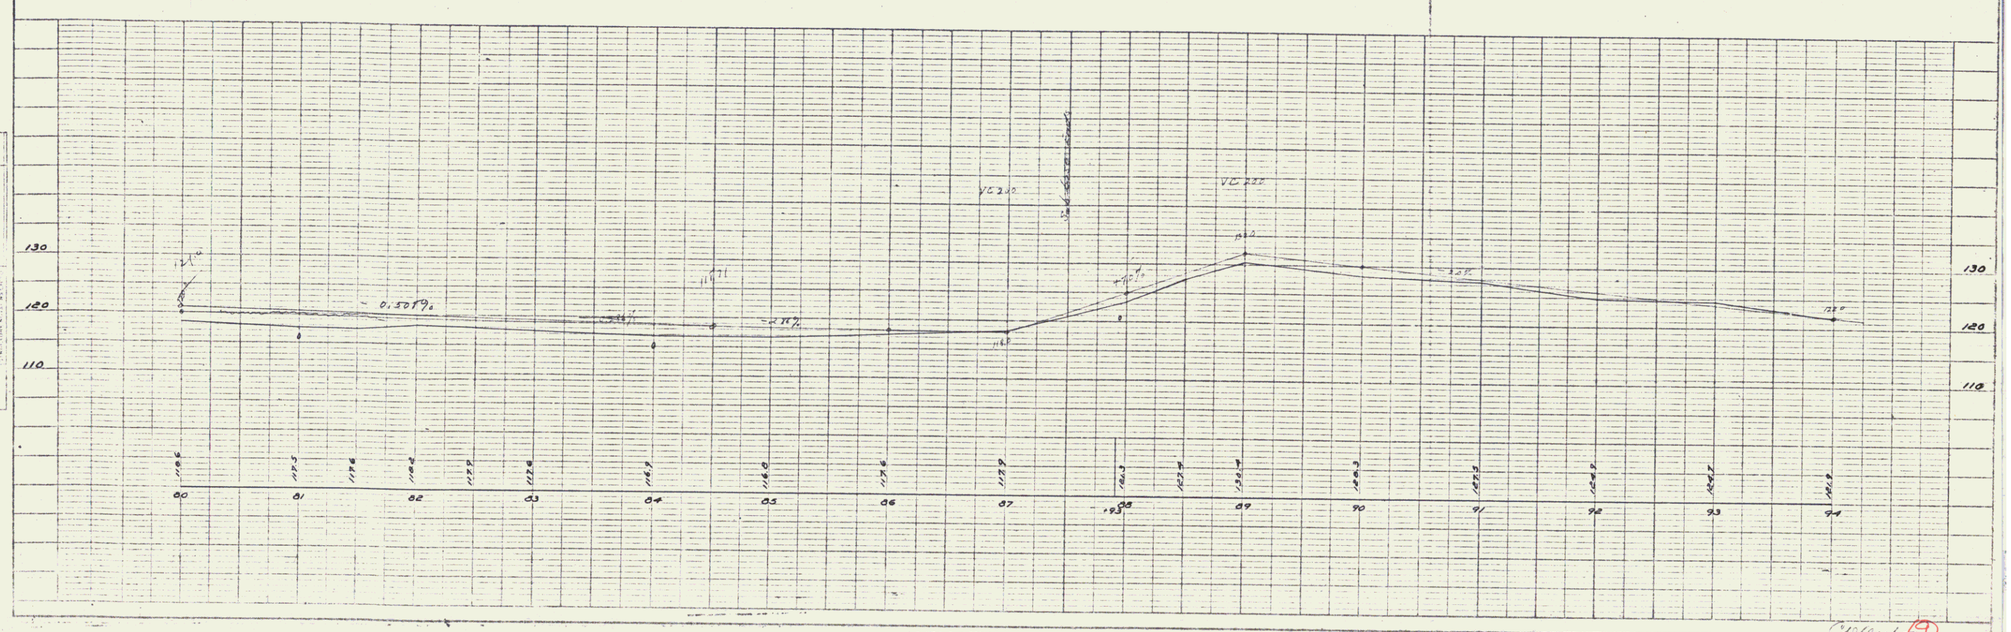

PLATE 2 - PLAN-PROFILE OF H.A.A.S.B. STANDARD
NORTON & SLIKER CO., NEW YORK.

Continued 9

Continued Sheet 7

8