FED. ROAD DIST. NO	STATE	FED. AID PROJ. NO	FISCAL YEAR	SHEET No.	TOTAL SHEETS
8	VT.	98A	1939	3	103

ELEVATION OF MANHOLES OR CULVERT BASINS TO BE CHANGED AS REQUESTED FROM STA. 2+00 TO 30+00 IN ACCORDANCE WITH STANDARD ROAD AND BRIDGE SPECIFICATIONS PAMPHLET P. ITEM 77

NOTE:-
IF REQUIRED BY THE ENGINEER THE PROPOSED CENTER LINE FROM STA. 2+00 TO 41+35.1 MAY BE REVISED BY THE USE OF DEFLECTION ANGLES SO AS TO ALLOW THE PRESENT SEWER SYSTEM TO BE OUTSIDE OF THE NEW PAVEMENT.

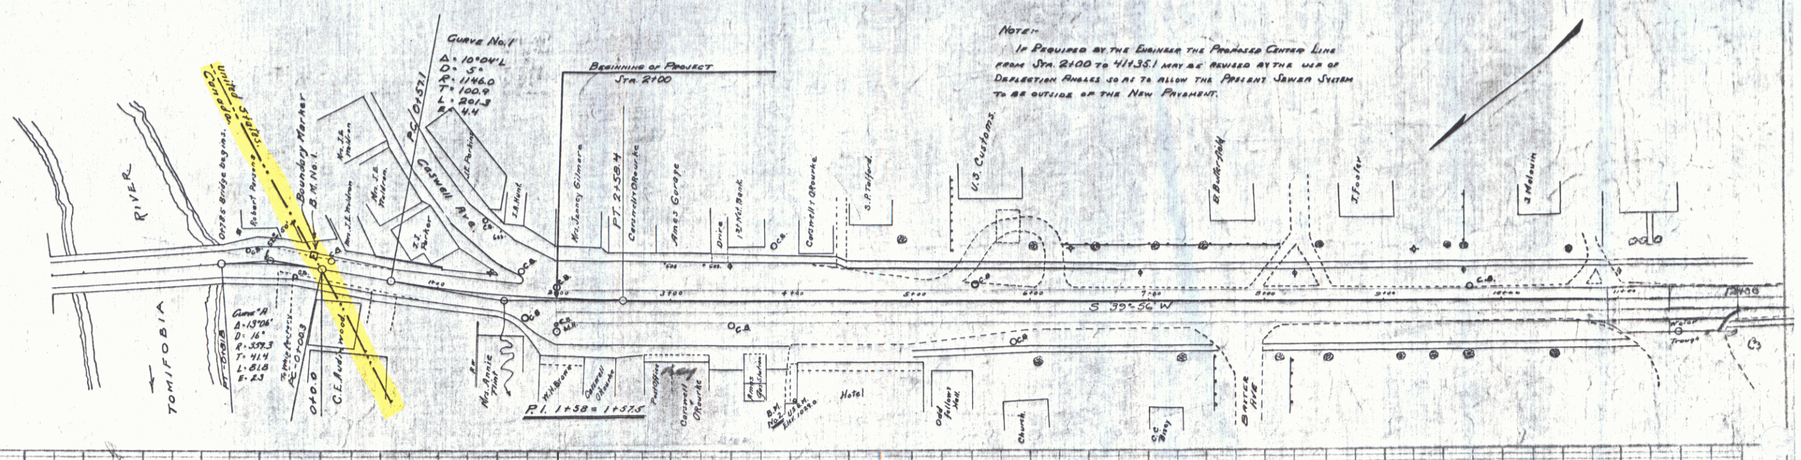

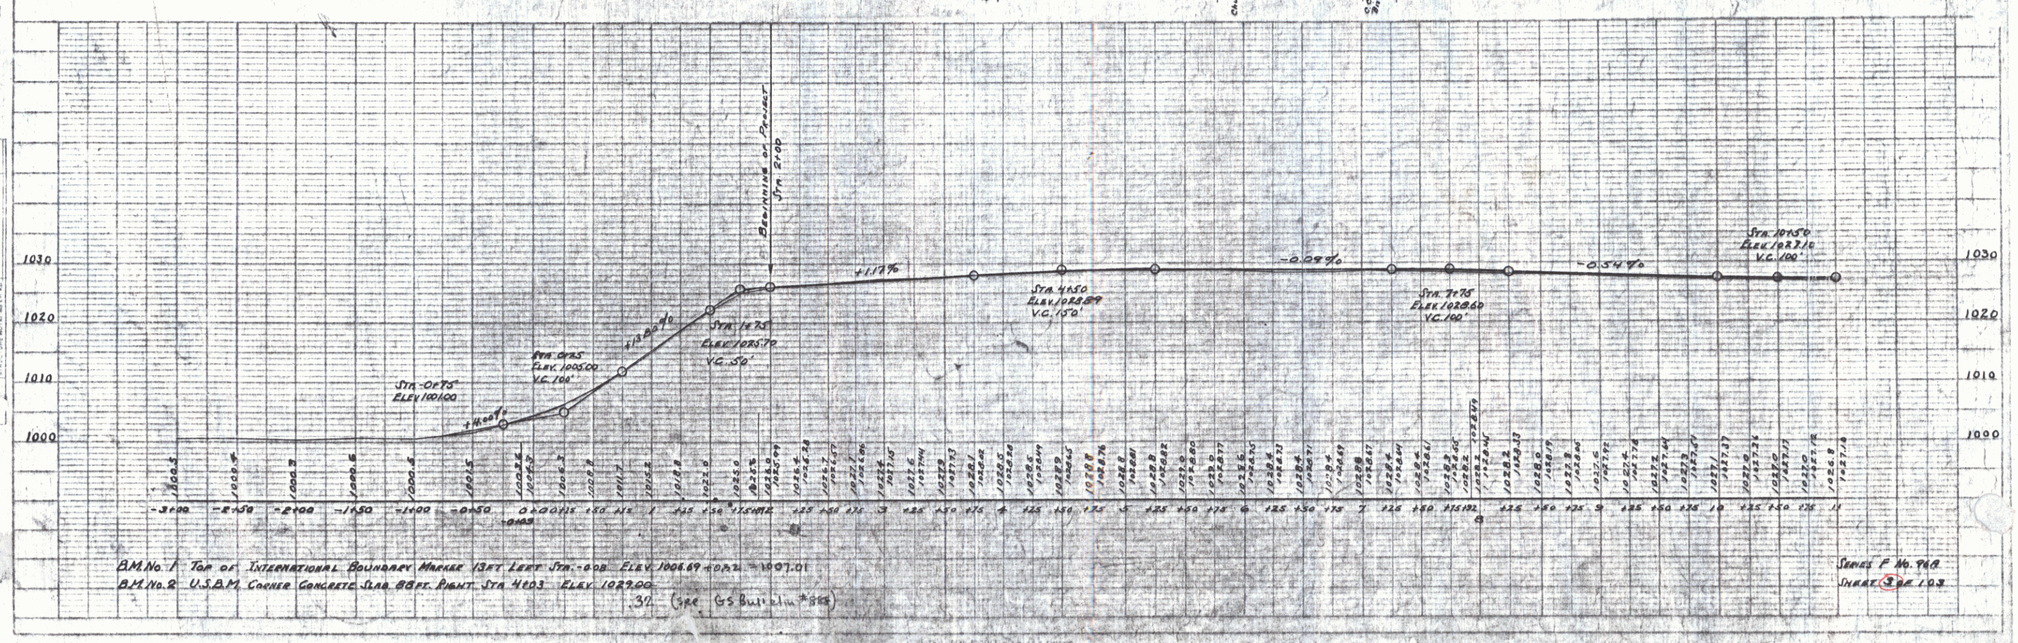

B.M. No. 1 TOP OF INTERNATIONAL BOUNDARY MARKER 13 FT LEFT STA. -0+08 ELEV. 1006.69 + 0.32 = 1007.01
B.M. No. 2 U.S.B.M. CORNER CONCRETE SLAB 88 FT. RIGHT STA. 4+03 ELEV. 1029.00

37 (SEE GS BUILDING #88)

SERIES F No. 98A
SHEET 3 OF 103

2