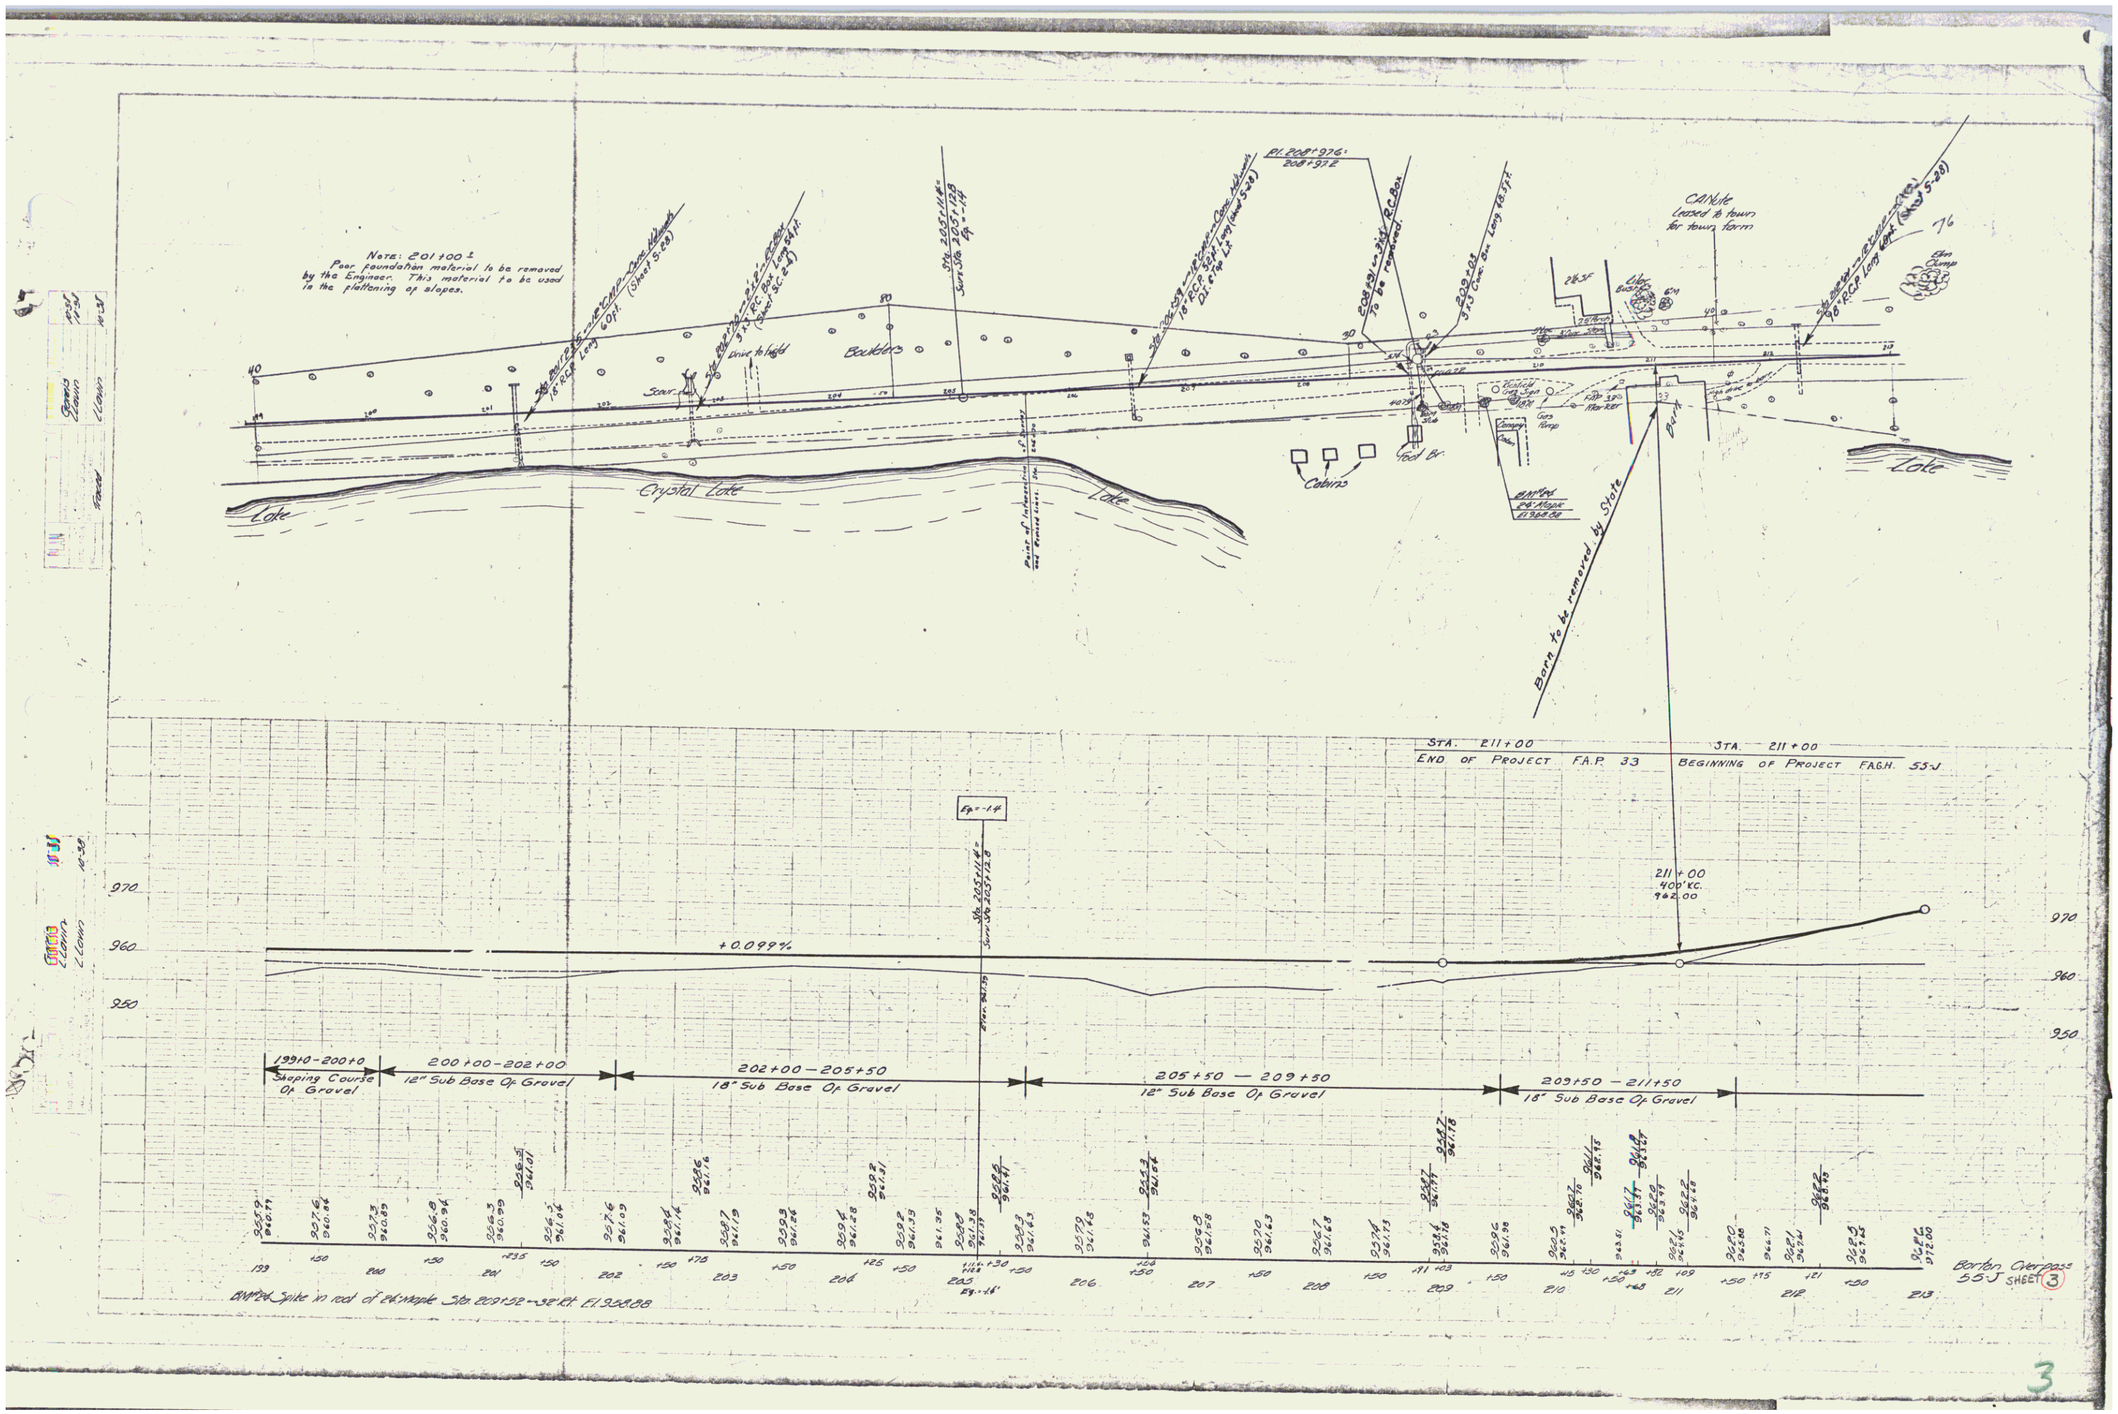
NOTE: 201+00 ± Poor foundation material to be removed by the Engineer. This material to be used in the plattoning of slopes.
Boulders
Scour
Drive to field
Crystal Lake
Lake
Cabins
Foot Br.
Barn
Barn To be removed by State
Lake
Elm Stump
STA. 211+00
END OF PROJECT F.A.P. 33
STA. 211+00
BEGINNING OF PROJECT F.A.G.H. 55-J
211+00
400' K.C.
962.00
+0.099%
19+10-200+0
Shaping Course Of Gravel
200+00-202+00
12" Sub Base Of Gravel
202+00-205+50
18" Sub Base Of Gravel
205+50 — 209+50
12" Sub Base Of Gravel
209+50 — 211+50
18" Sub Base Of Gravel
Berlon Overpass
55-J SHEET 3

3