SEWER NOTE:
6" TILE THROUGHOUT PROJECT IS OF NO VALUE & CAN BE REMOVED AS CONSTRUCTION AND DESIGN MAY BE NECESSARY.

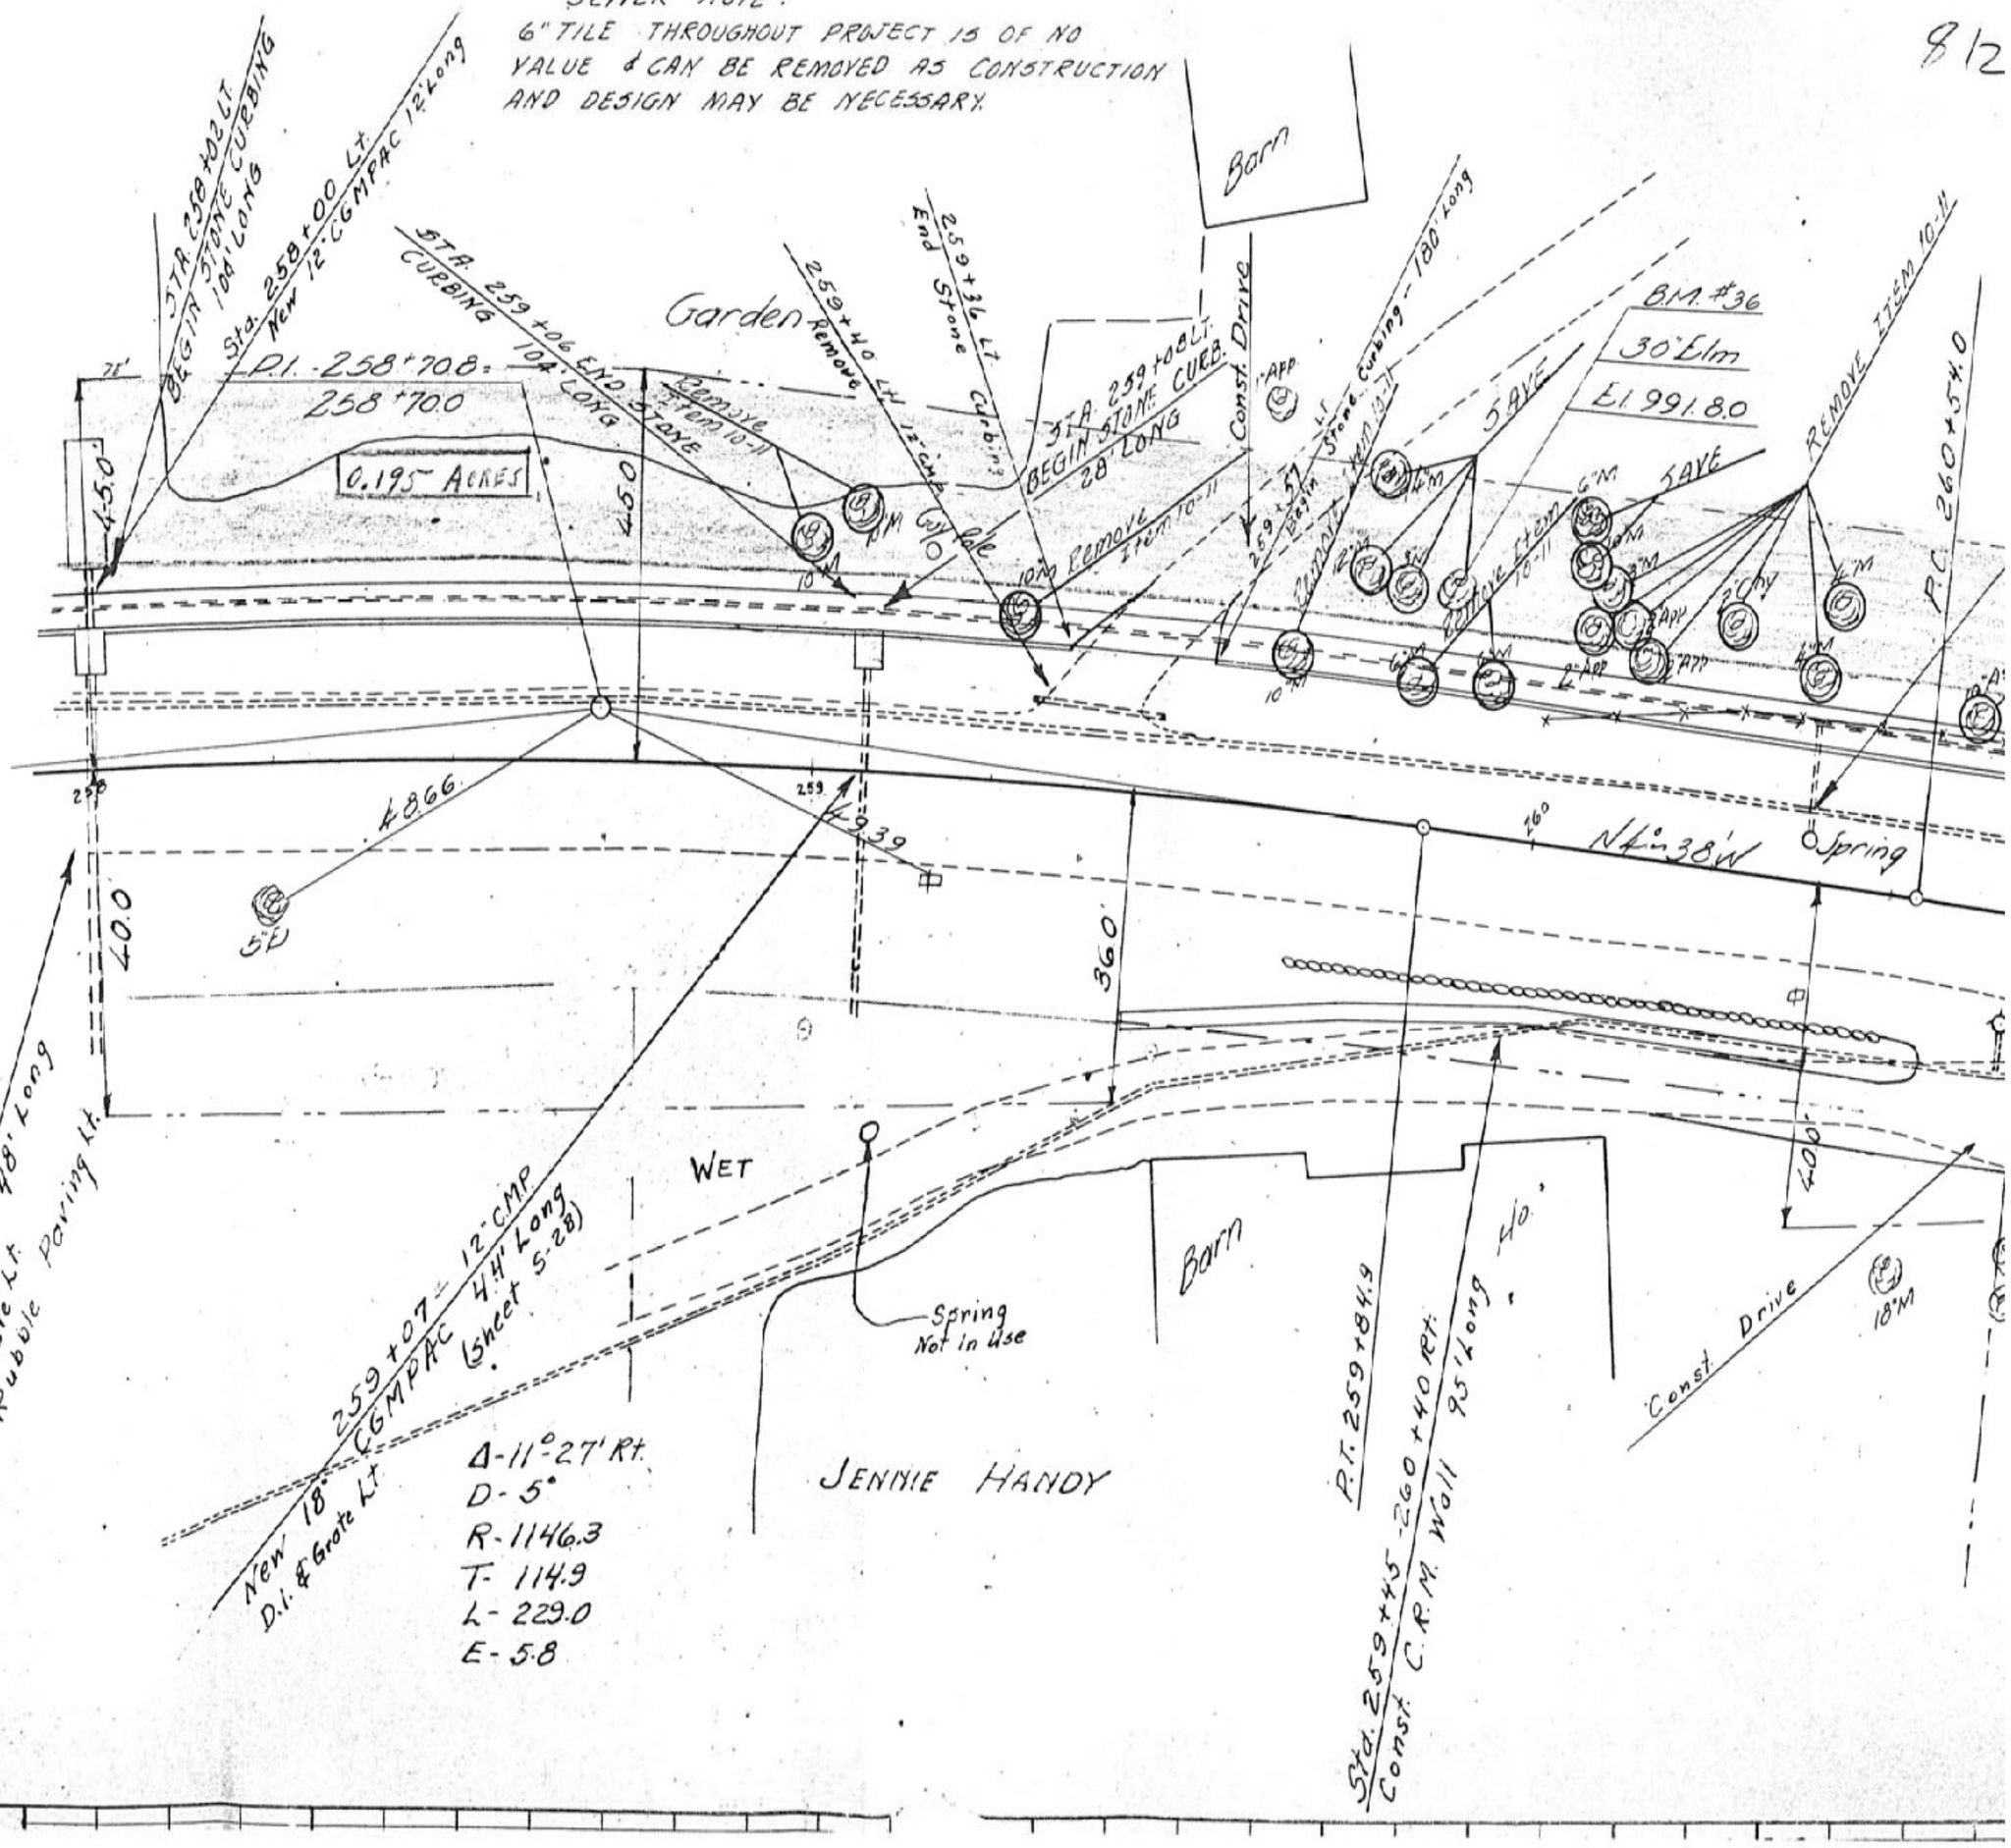

PLAN		BY	DATE
	SURVEYED		
	PLOTTED	L. Bennett	6-39
	ALIGNMENT CHECKED	L. Lewis	6-39
	RT. OF WAY CHECKED		
NOTE BOOK		H. Lewis	6-39
NO.			