FED. ROAD DIVISION	STATE	FED. AID PROJ. NO.	FISCAL YEAR	SHEET NO.	TOTAL SHEETS
9	VT	S-F	1931	23	75

WOOD GUARD RAIL REQUIRED

Culv. Station	Lt.	Rt.
234+48	24'	28'
243+58	24'	24'

New Reinf. Conc. Box Culvert Required

Station	Size	Conc. A	Steel
243+58	3×3	19.6 c.y.	1360#

Culvert Repairs Required

Station	Size	Dry Stone Masonry
234+48	9×2.5	83 c.y.

Parcel	Kind of Instrument	Date of Instrument	Grantor	Grantee	Recorded Barton Book	Page	Date	Remarks
B. Culvert #1	Q.C.D.	8-25-31	H.E. & L. Merrill	St. of Vt.	10	728	8-31-31	Cult. Sta. 234+48±

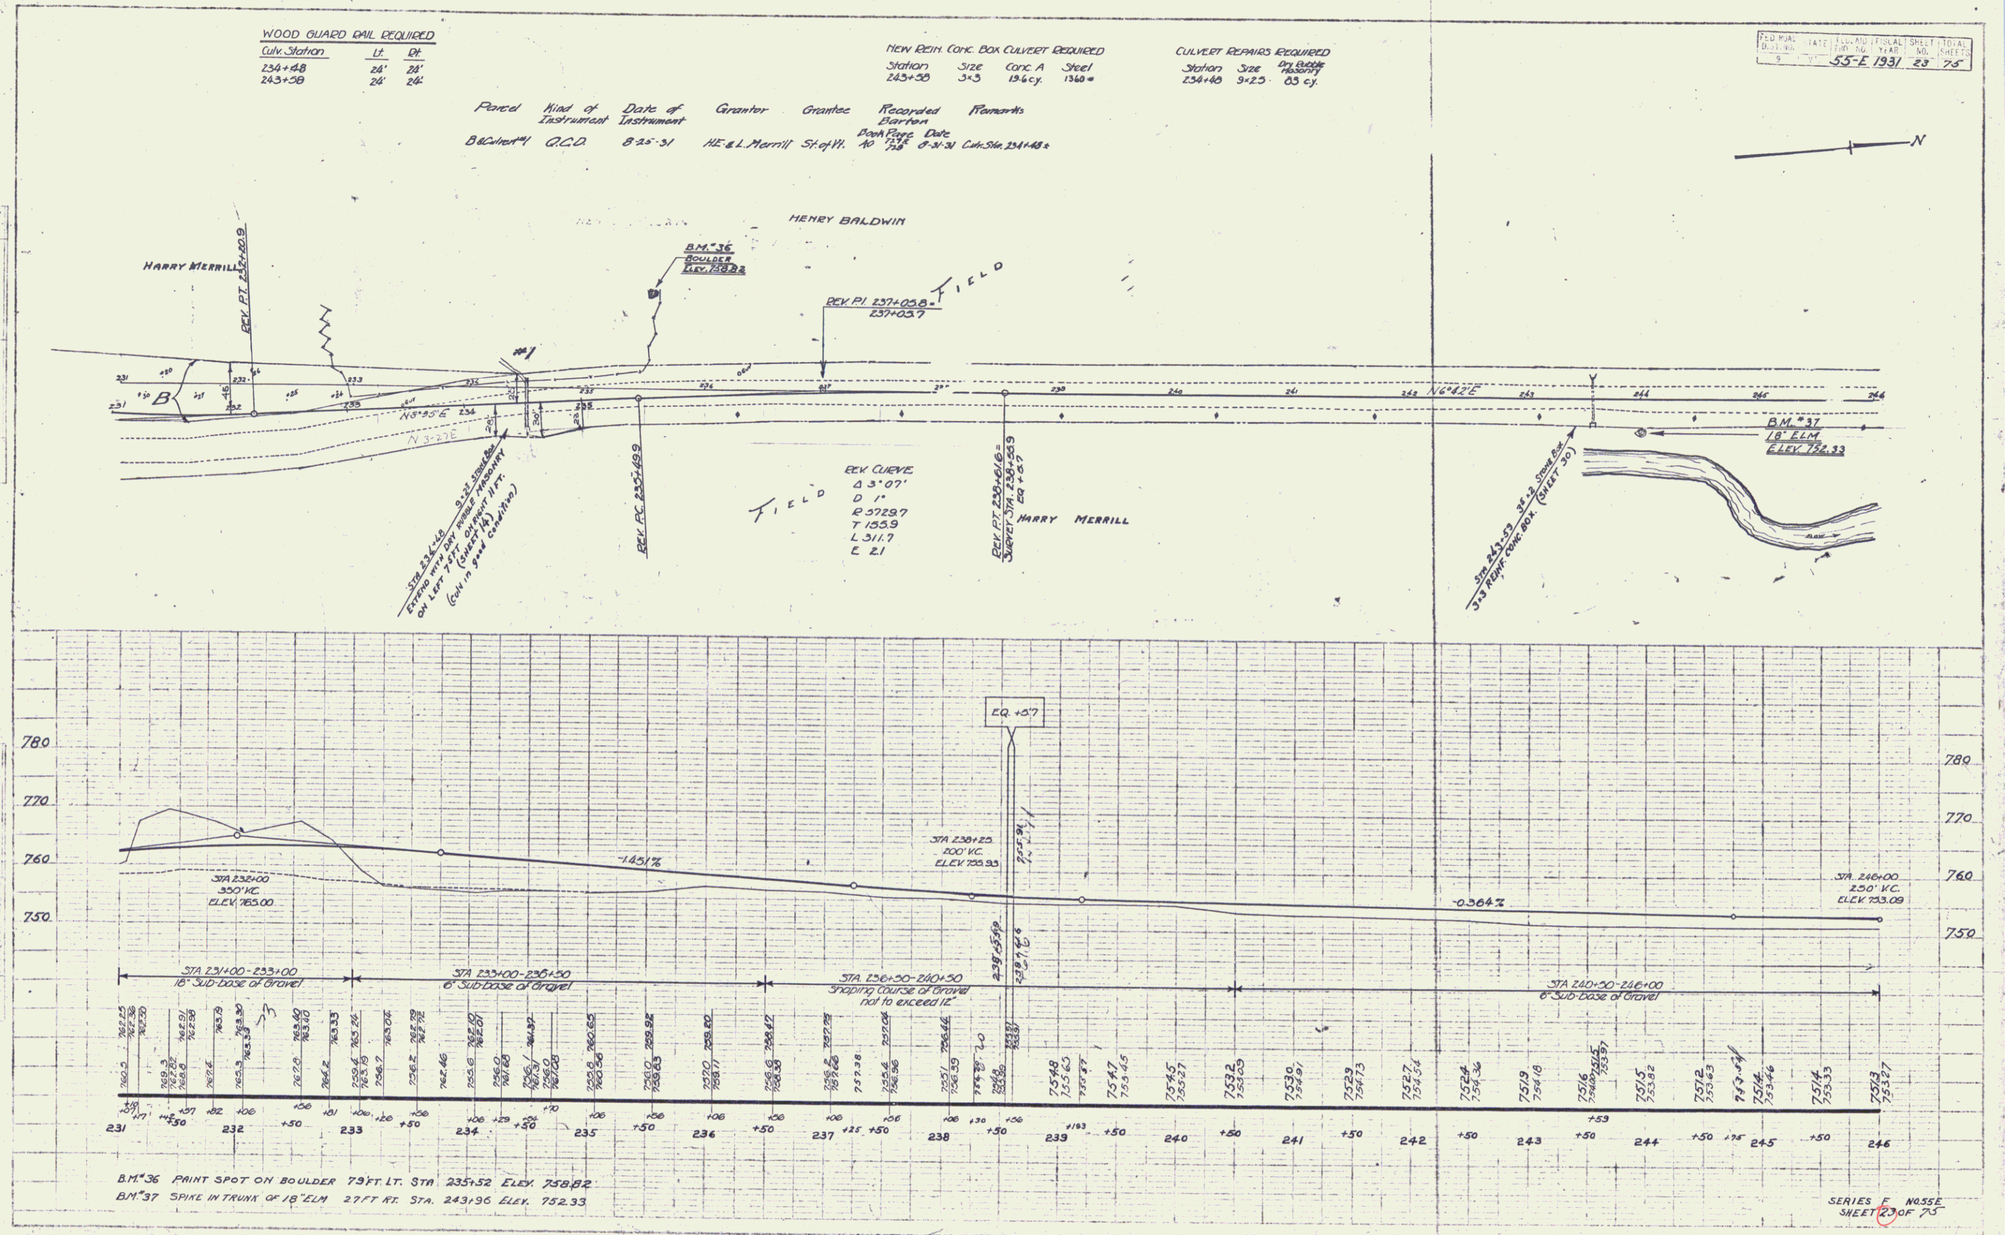

B.M. #36 PAINT SPOT ON BOULDER 79 FT. LT. STA. 235+52 ELEV. 758.82

B.M. #37 SPIKE IN TRUNK OF 18" ELM 27 FT. RT. STA. 243+96 ELEV. 752.33

SERIES F NO. 55E
SHEET 23 OF 75

21