FED. RD. DIST. NO.	STATE	PROJ. NO.	FISCAL YEAR	SHEET NO.	TOTAL SHEETS
9	N.Y.	55 (12)		11	27

POST WAR F A PRIMARY

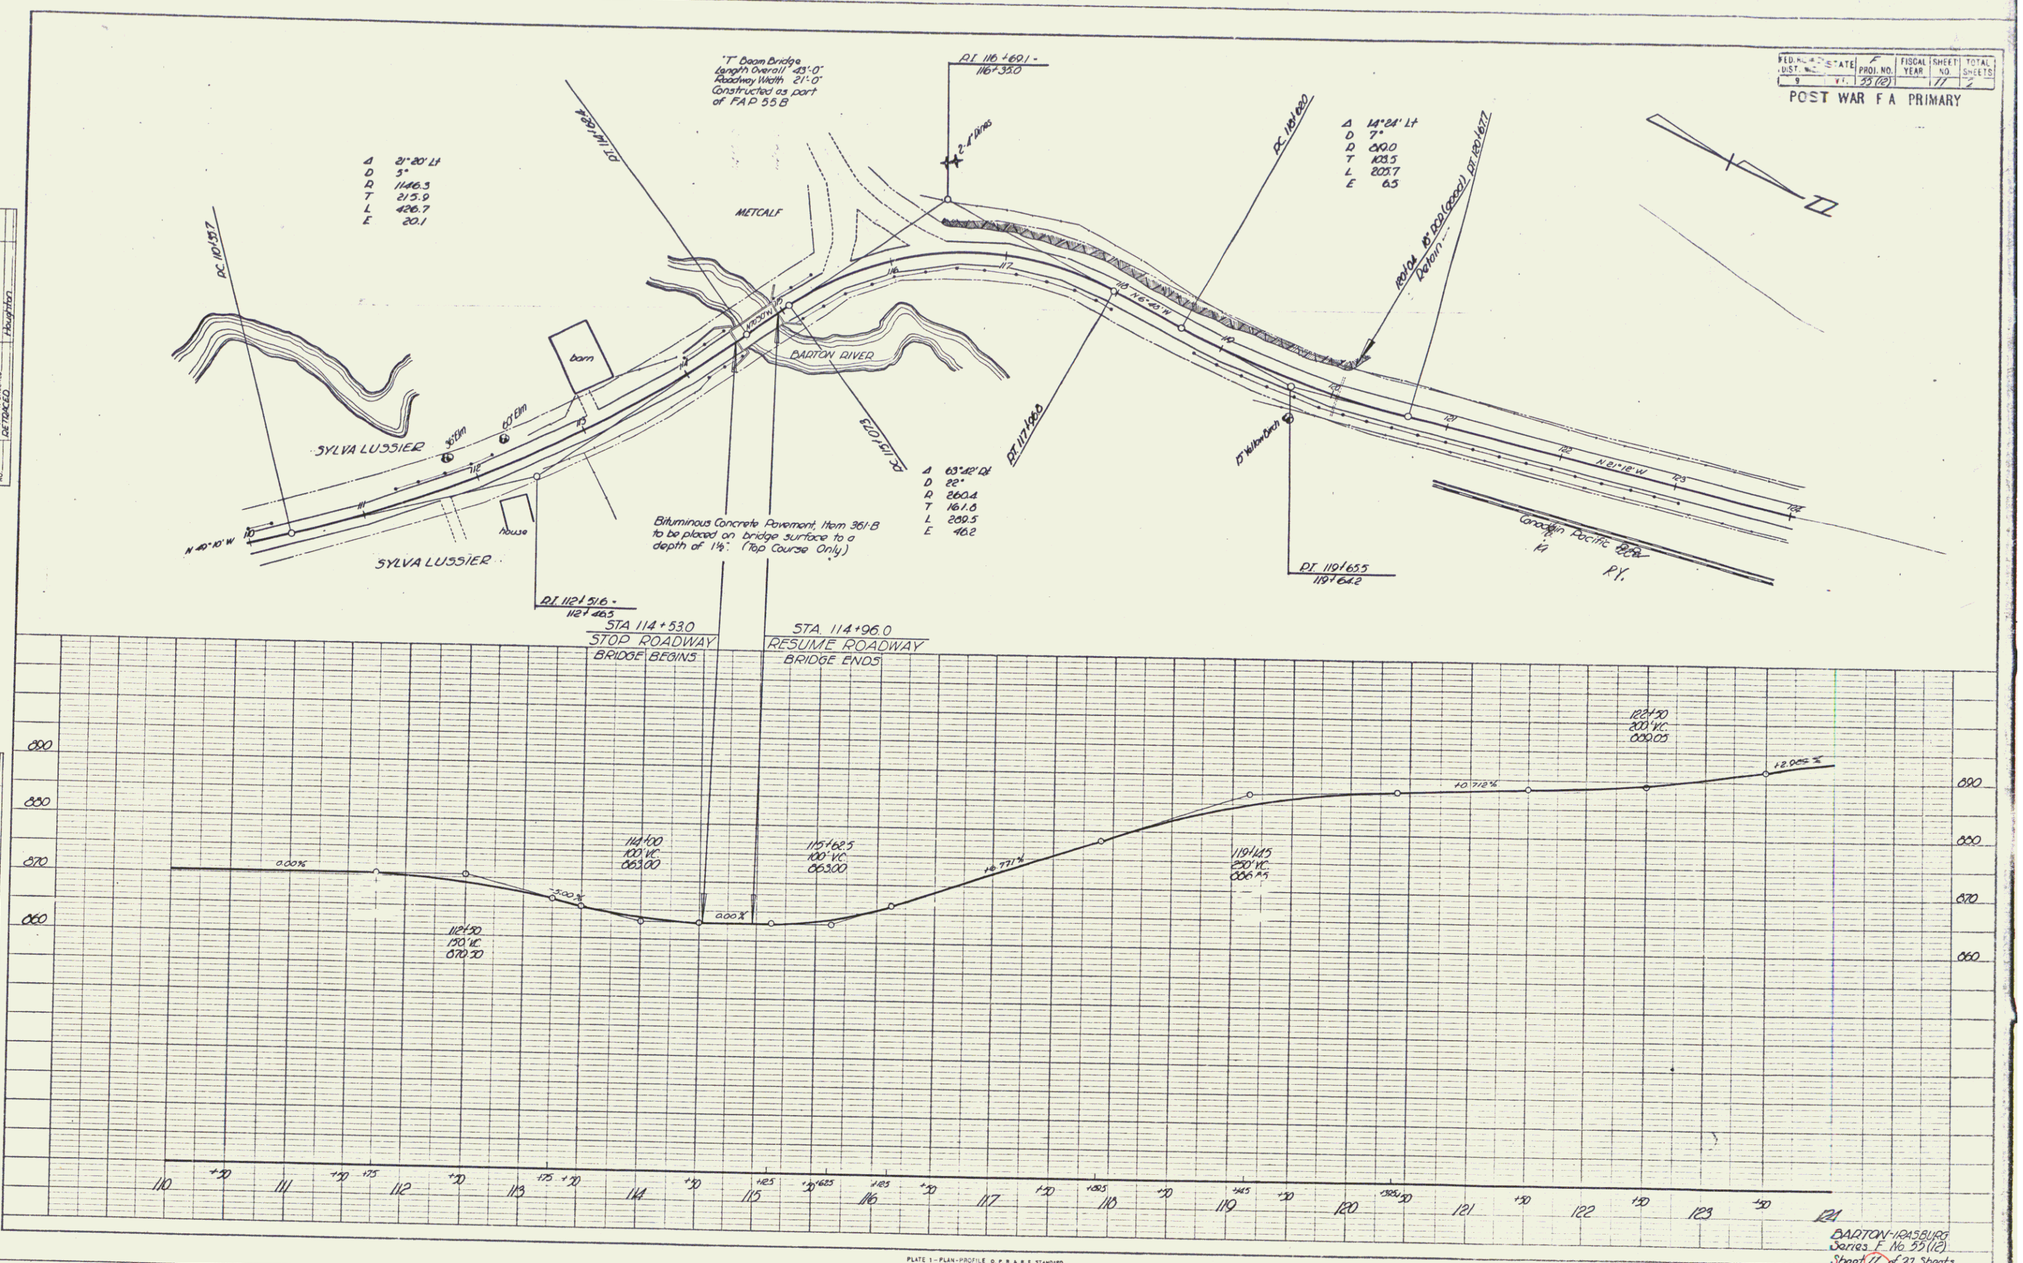

PLAN
SURVEYED
PLOTTED
NOTE BOOK ALIGNMENT CHECKED
FIELD CHECKED
NO. RETRACED Houghton
BY DATE

PROFILE
SURVEYED
PLOTTED
NOTE BOOK GRADES CHECKED
FIELD CHECKED
NO. STRUCTURE NOTATIONS CHKD.
BY DATE

BARTON-HAPSBURG
Series F No. 55 (12)
Sheet 11 of 27 Sheets

PLATE 1 - PLAN-PROFILE O. P. R. & R. E. STANDARD
KEUFFEL & ESSER CO., NEW YORK
K & E Co. No. 348-1C