PLAN	
SURVEYED	
PLOTTED	
ALIGNMENT CHECKED	
STRUCTURE CHECKED	
NOTE BOOK	
NO.	DETAILED

PROFILE	
SURVEYED	
PLOTTED	
GRADES CHECKED	
R.W. NOTES	
STRUCTURE NOTES CHKD.	

STATE	PROJ. NO.	FISCAL YEAR	SHEET NO.	TOTAL SHEETS
F	55(12)		19	27

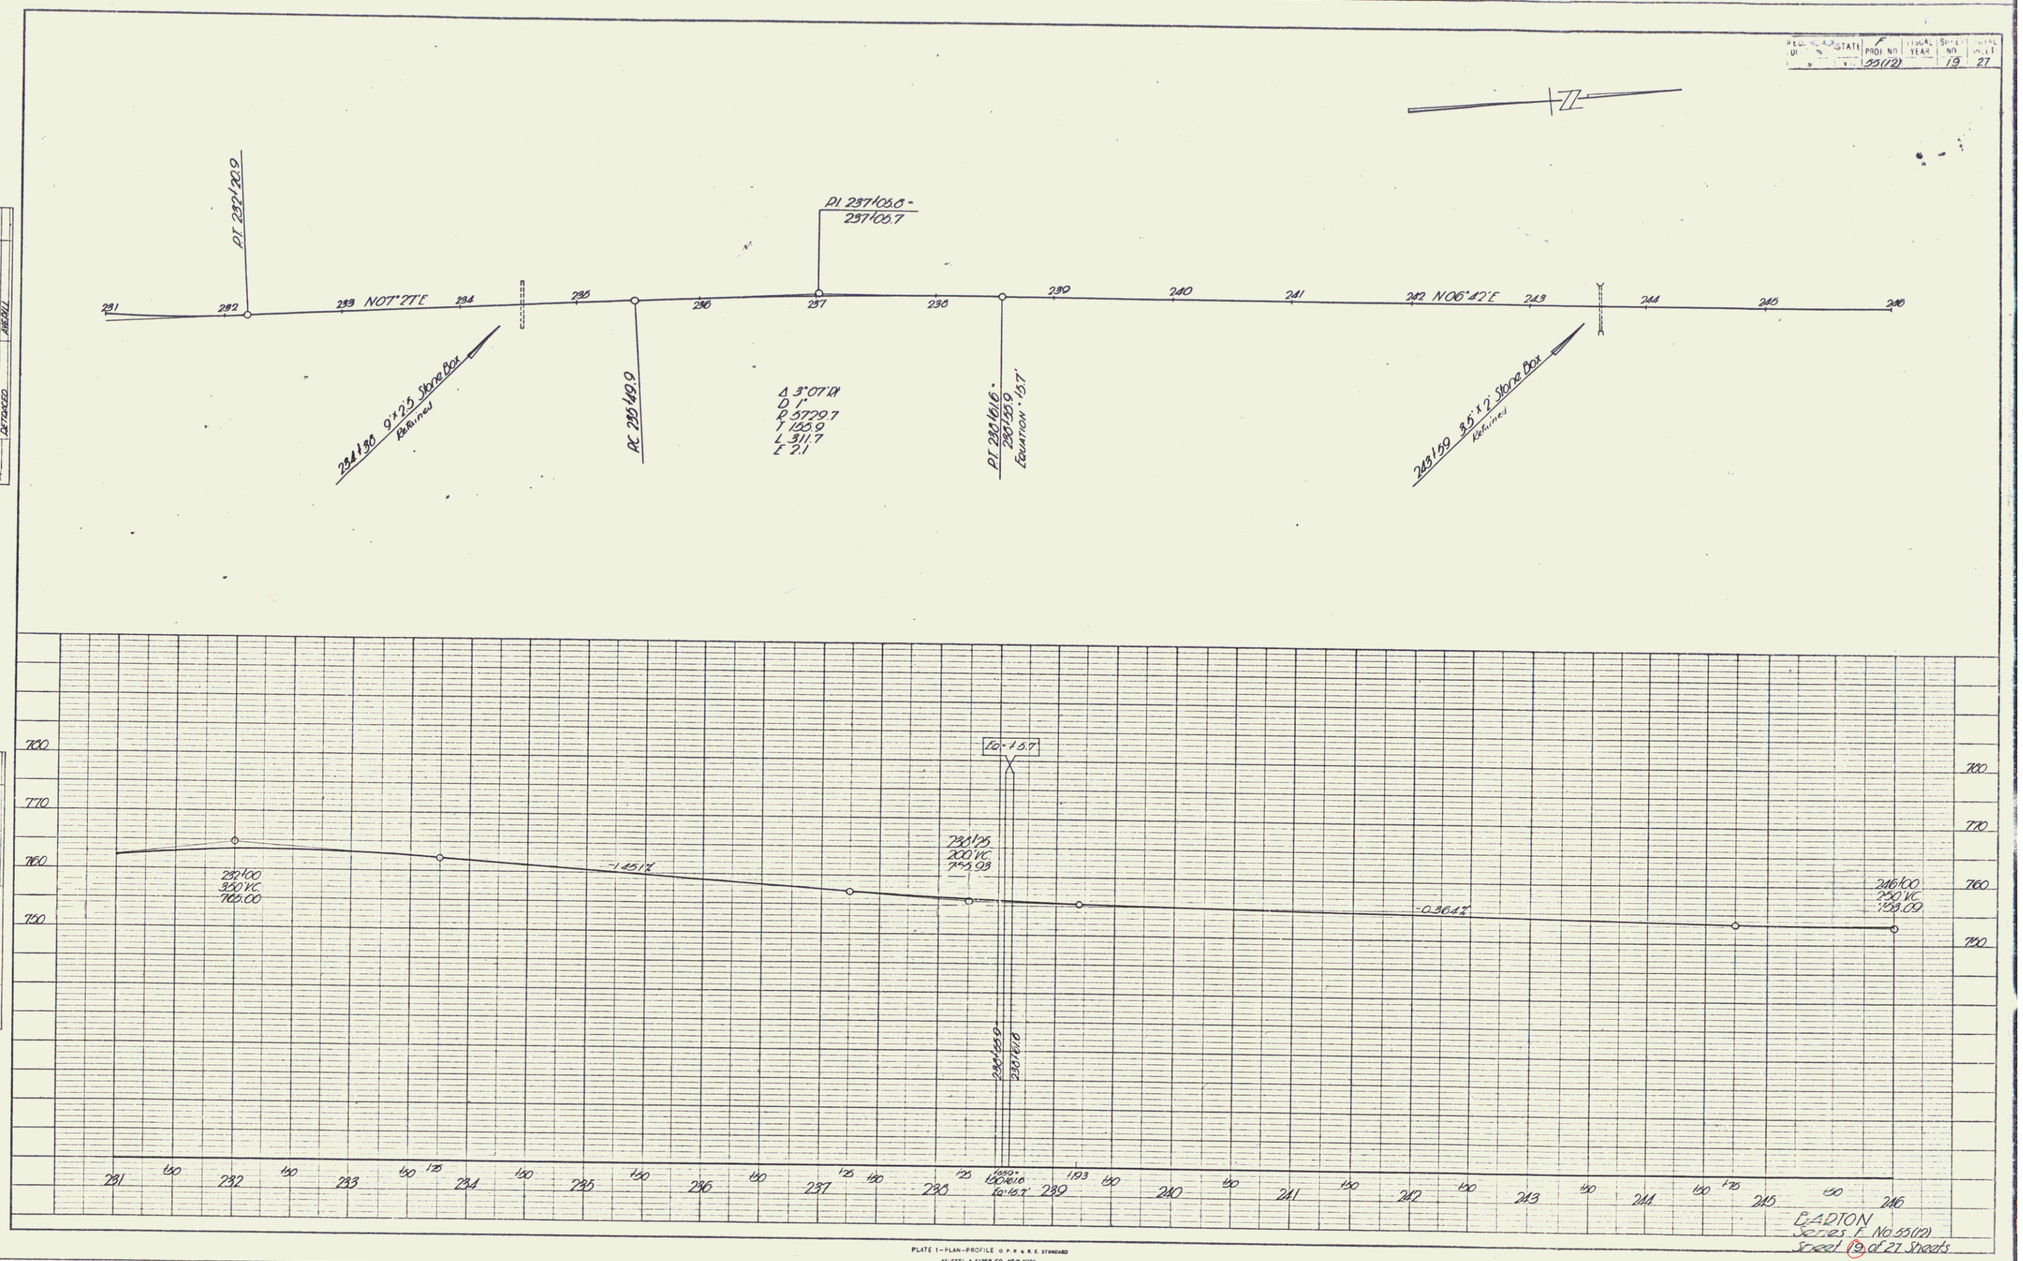

PLATE 1—PLAN-PROFILE O.P.R.&R.E. STANDARD
KEUFFEL & ESSER CO., NEW YORK.

K. & E. Co. No. 348-1C

17