FED. ROAD DIST. NO.	STATE	F.E.D.A.I. PROJ. NO.	FISCAL YEAR	SHEET NO.	TOTAL SHEETS
5	VT.	19	1937	7	50

PARCEL	KIND OF INSTRUMENT	DATE OF INSTRUMENT	GRANTOR	GRANTEE	RECORDED LEGUVERS BOOK	PAGE	DATE	REMARKS
4-B-C	Q.C.D.	10-28-36	STANISLAS PAQUETTE	ST OF VT.	19	261	10-30-36	
4'	Q.C.D.	10-2-36	ATHOL BARREY	"	19	255	10-8-36	
4"	Q.C.D.	11-20-36	LOUIS & MELANISE MENARD	"	19	265	10-25-36	

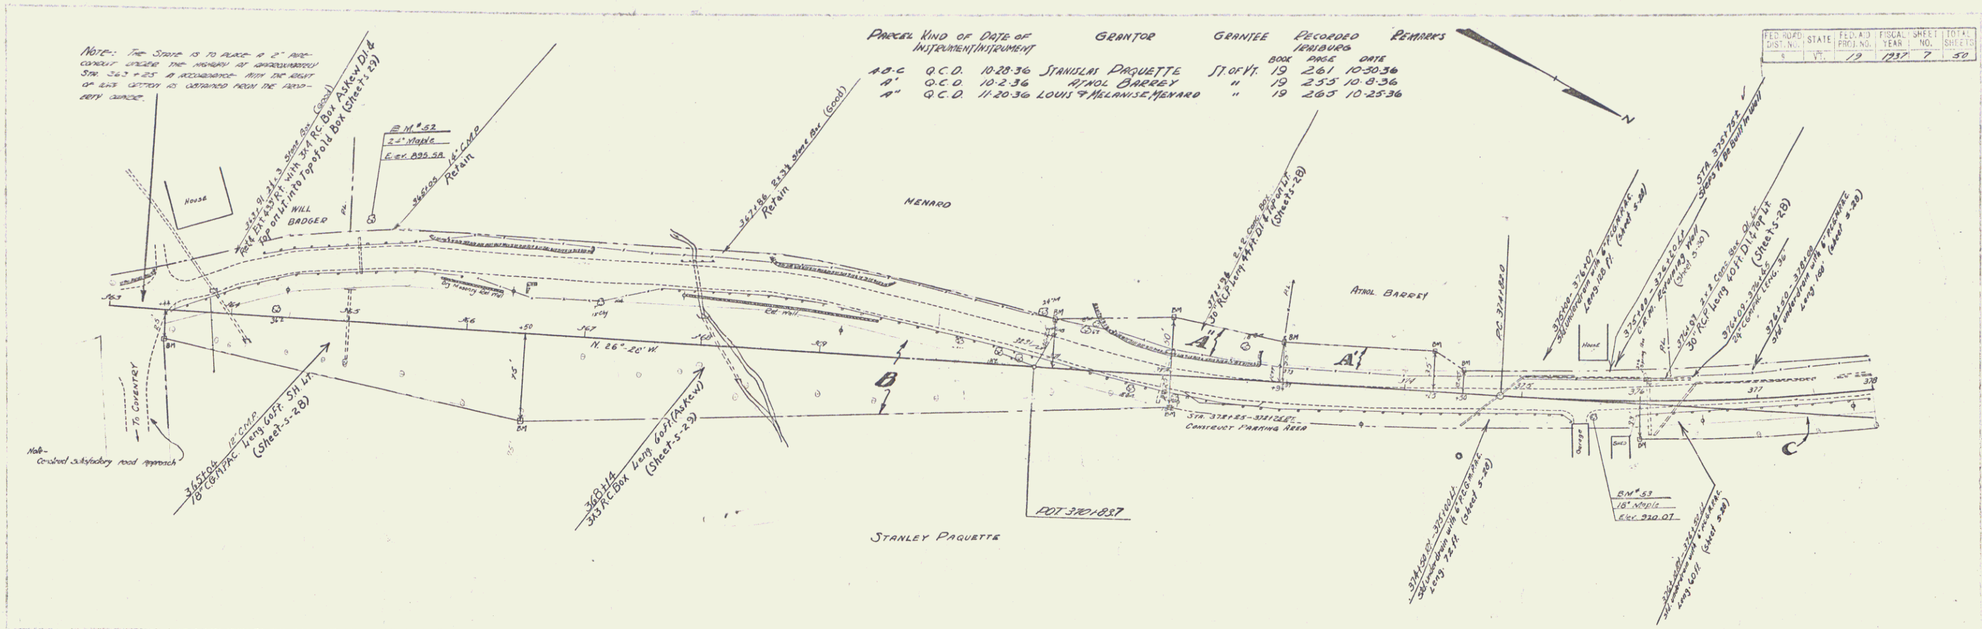

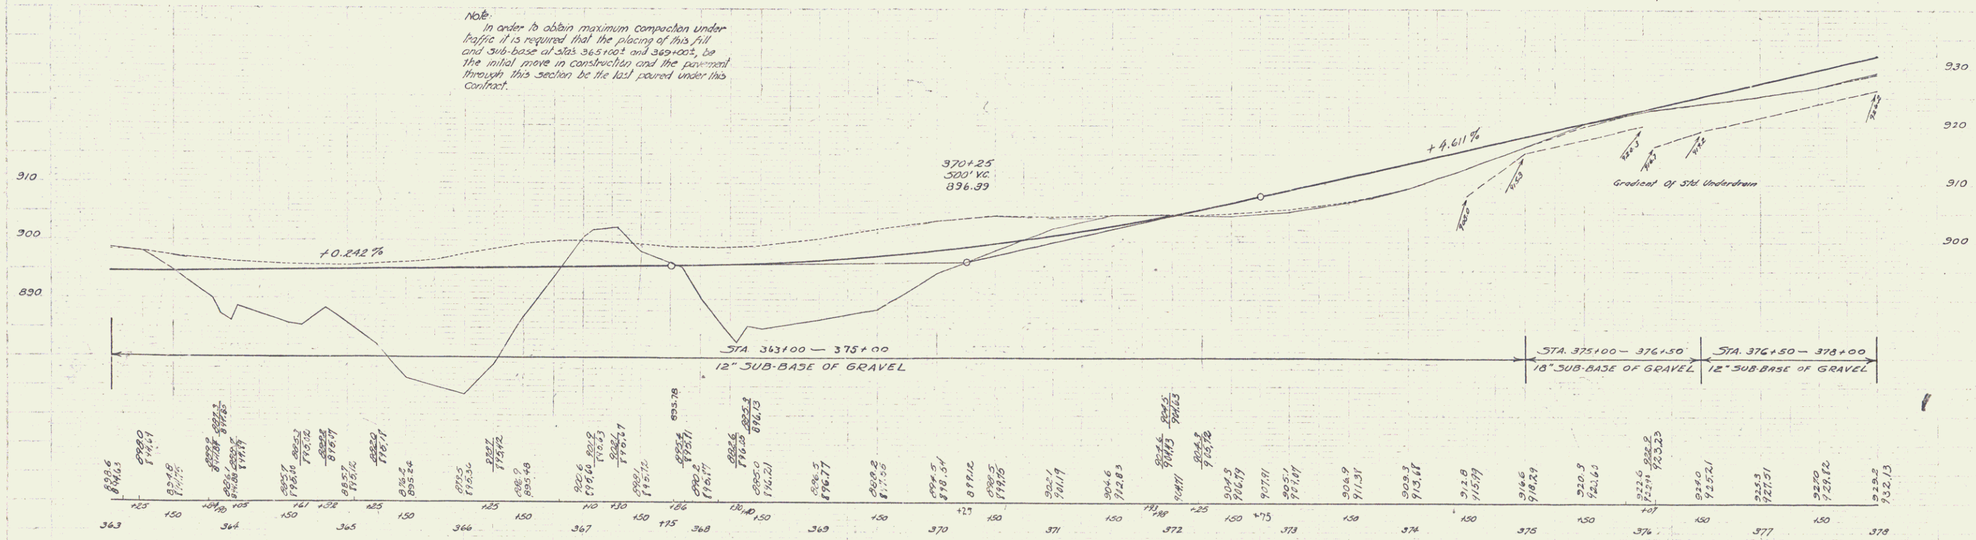

B.M. #52 SPIKE IN ROOT OF 24" MAPLE 50 FT. LT. OF STA. 365+15 ELEV. 895.58
B.M. #53 " " " 18" MAPLE 12 FT. RT OF STA. 375+61 ELEV. 920.07

SERIES F.A.P. NO. 19
SHEET 5 OF 50