FED. ROAD DIST. NO.	STATE	FED. AID PROJ. NO.	FISCAL YEAR	SHEET NO.
9	VT.	13	1320	10

ROAD RAIL REQUIRED
ON LEFT
Sta. 112+37 to Sta. 112+61 Length 24 ft.
ON RIGHT
Sta. 112+37 to Sta. 112+61 Length 24 ft.
TOTAL THIS SHEET 48 ft.

STONE BASE REQUIRED
Sta. 107 — Sta. 115+00 Length 725 ft.

NEW CULVERTS REQUIRED
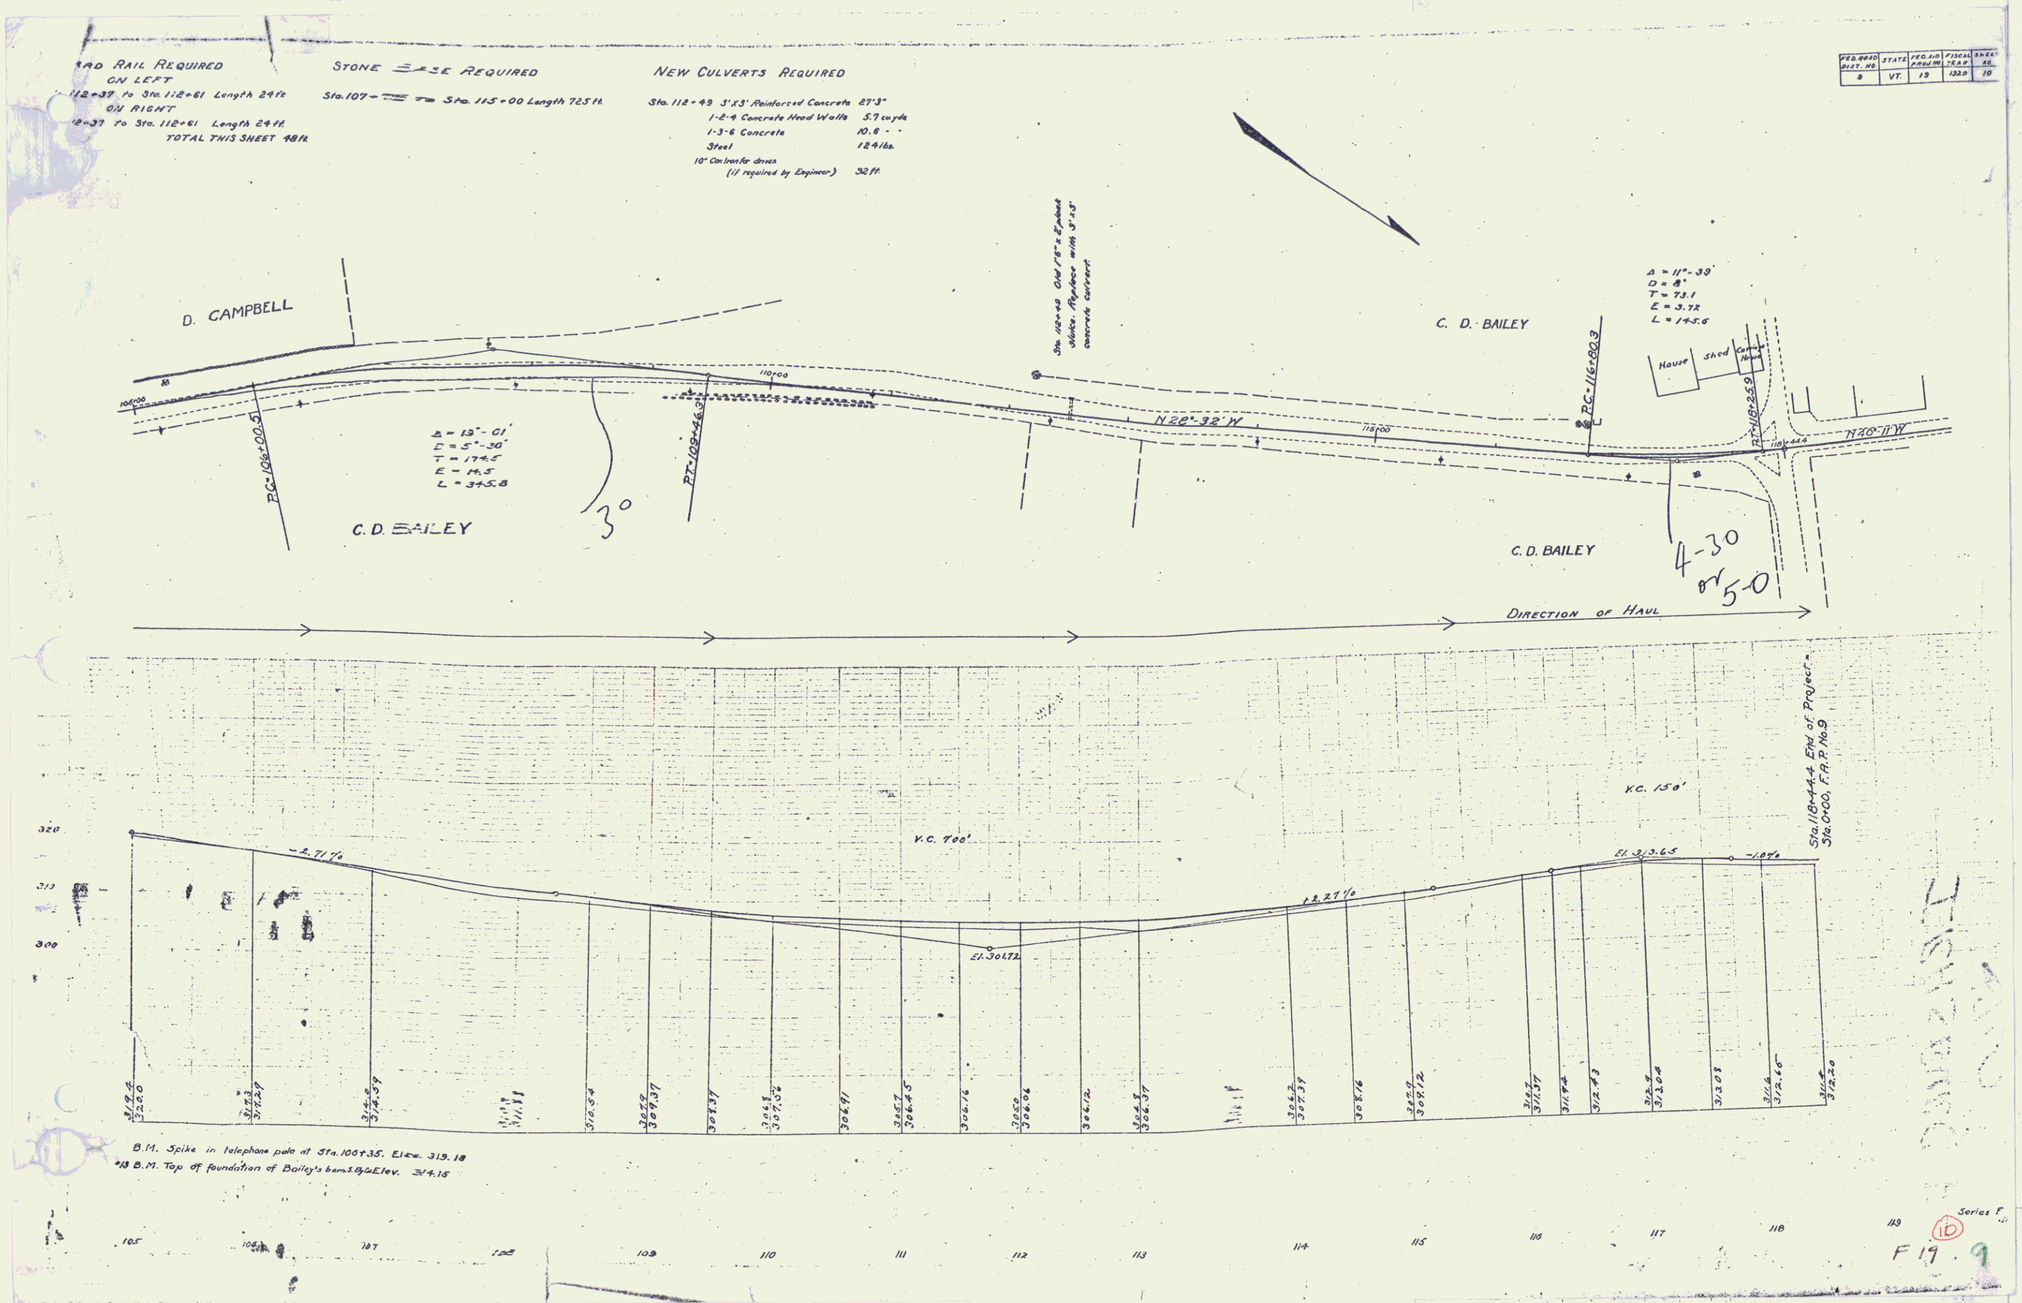
Sta. 112+49 3'x3' Reinforced Concrete	27'3"
1-2-4 Concrete Head Walls	5.7 cu yds.
1-3-6 Concrete	10.6 - -
Steel	124 lbs.
10" Corrugated drain (if required by Engineer)	32 ft.