MP 0.545 - 1.220

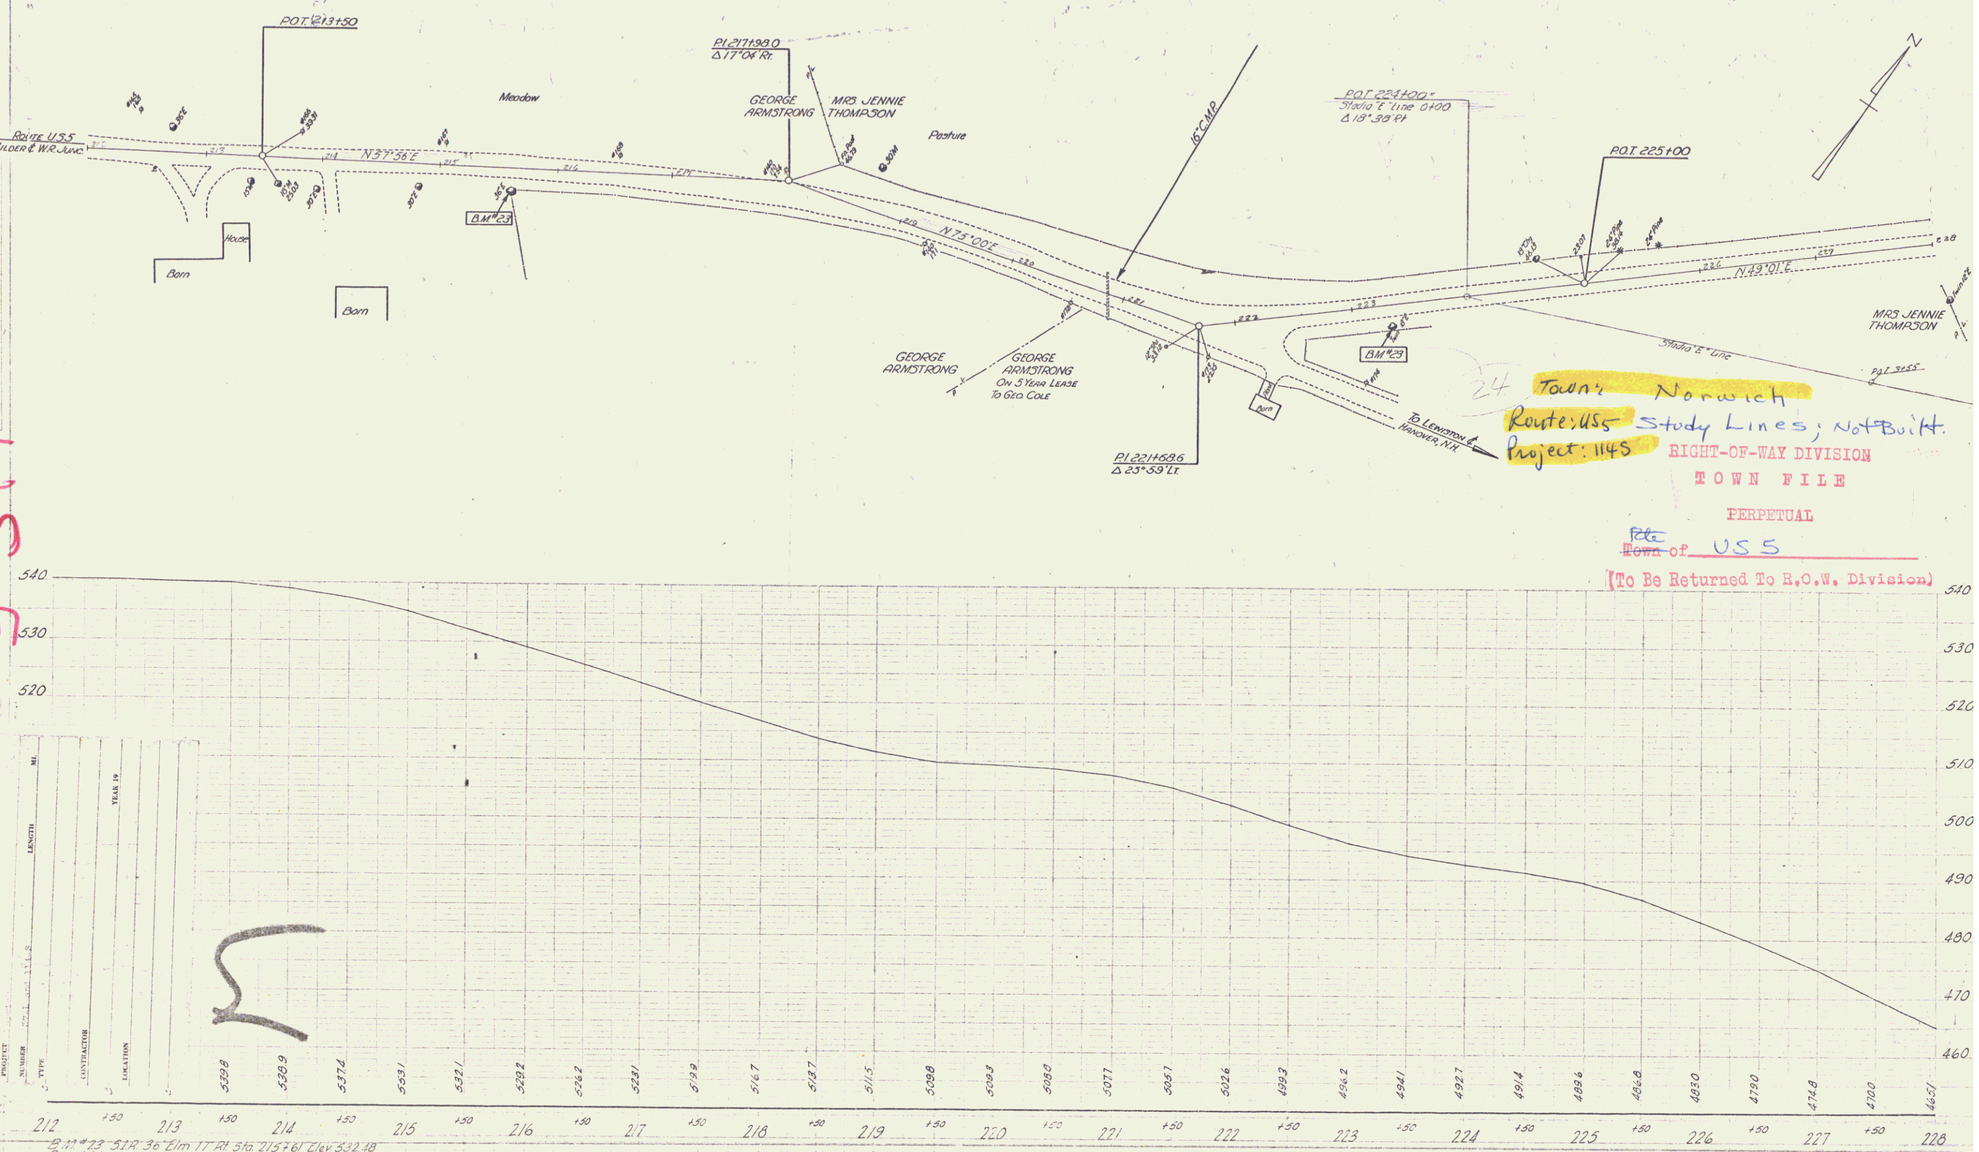

Norwich
U.S. 5
G.W. Lane
G.W. Lane
1-40
3-41

Town: Norwich
Route: US5 Study Lines; Not Built.
Project: 1145

RIGHT-OF-WAY DIVISION
TOWN FILE
PERPETUAL
~~Town~~ File of US 5
(To Be Returned To R.O.W. Division)

8A

9