INDEX OF SHEETS

1	TITLE SHEET
2	ALIGNMENT DATA SHEET
3	~~TYPICAL SHEET OF IMPROVEMENT~~
4	QUANTITY SHEET
5	ITEM DETAIL AND DRAINAGE SHEET
6	EARTHWORK SHEET
7	R.O.W. DETAIL SHEET
8-11	PLAN AND PROFILE SHEETS
12	20 SCALE DETAIL OF INTERSECTION
13-14	TRAFFIC SIGNS AND DELINEATORS
15	A-61 DRILLING AND BLASTING OF SOLID ROCK SUBGRADE
16	B-1 BANKING TABLES
17	B-5 TYPICAL SLOPE GRADING
18	B-10 EMBANKMENT ON A SLOPE
19	B-11 METHODS OF SLOPE STABILIZATION
20	C-1 CURBS
21	C-1A CURBS
22	D-2 HEADWALLS AND UNDERDRAIN
23	D-3 TREATED GUTTERS AND JUTE MATTING
24	D-4 ELBOWS AND FLUSHING BASINS
25	D-8 DROP INLET TOPS
26	D-10 DROP INLET TOPS
27	D-11 DETAILS OF GRATES AND COVERS
28	D-16 PRECAST DROP INLETS
29	E-1 BARRICADES, SIGNS AND LIGHTS
30	E-11 INTERSTATE ROUTE MARKERS
31	E-12 U.S. ROUTE MARKERS
32	E-13 STATE ROUTE MARKERS
33	E-15 REGULATORY SIGNS
34	E-16 WARNING SIGNS
35	E-18 GUIDE SIGNS
36	E-19 STANDARD SIGN PLACEMENT
37	E-20 DELINEATORS AND HAZARD MARKERS
38	E-21 GROUND MOUNTED SIGN SUPPORTS
39	E-31 FEDERAL AID CONSTRUCTION IDENTIFICATION SIGNS
40	G-3 THREE CABLE GUARD RAIL
41	G-4 PLANK GUARD RAIL AND STEEL POSTS
42	J-1 BOUNDARY AND PROJECT MARKERS
43	SCB-D6-65 CONSTRUCTION DETAILS
44-52	BRIDGE SERIES 100
53-70	CROSS SECTIONS
	FOR RIGHT-OF-WAY DETAILS, SEE RIGHT-OF-WAY PLANS
71	STREET INDEX

STATE OF VERMONT

DEPARTMENT OF HIGHWAYS

PROPOSED IMPROVEMENT

FEDERAL AID PROJECT

TOWN OF NORWICH

COUNTY OF WINDSOR

U.S. ROUTE 5

WINDSOR-NORWICH ROAD

Project: F041-3(3)

Pin# 99R308

BEGINNING AT A POINT 0.553 MILE NORTH OF THE HARTFORD-NORWICH TOWN LINE AND EXTENDING NORTHERLY 0.460 MILES

LENGTH OF ROADWAY 2430.00 FEET = 0.460 MILES
LENGTH OF BRIDGES FEET = MILE
LENGTH OF PROJECT 2,430.00 FEET = 0.460 MILES

ADT 1960 200
ADT 1985 950
DHV 1985 250
D 56%
T 8%
V 50 M.P.H.

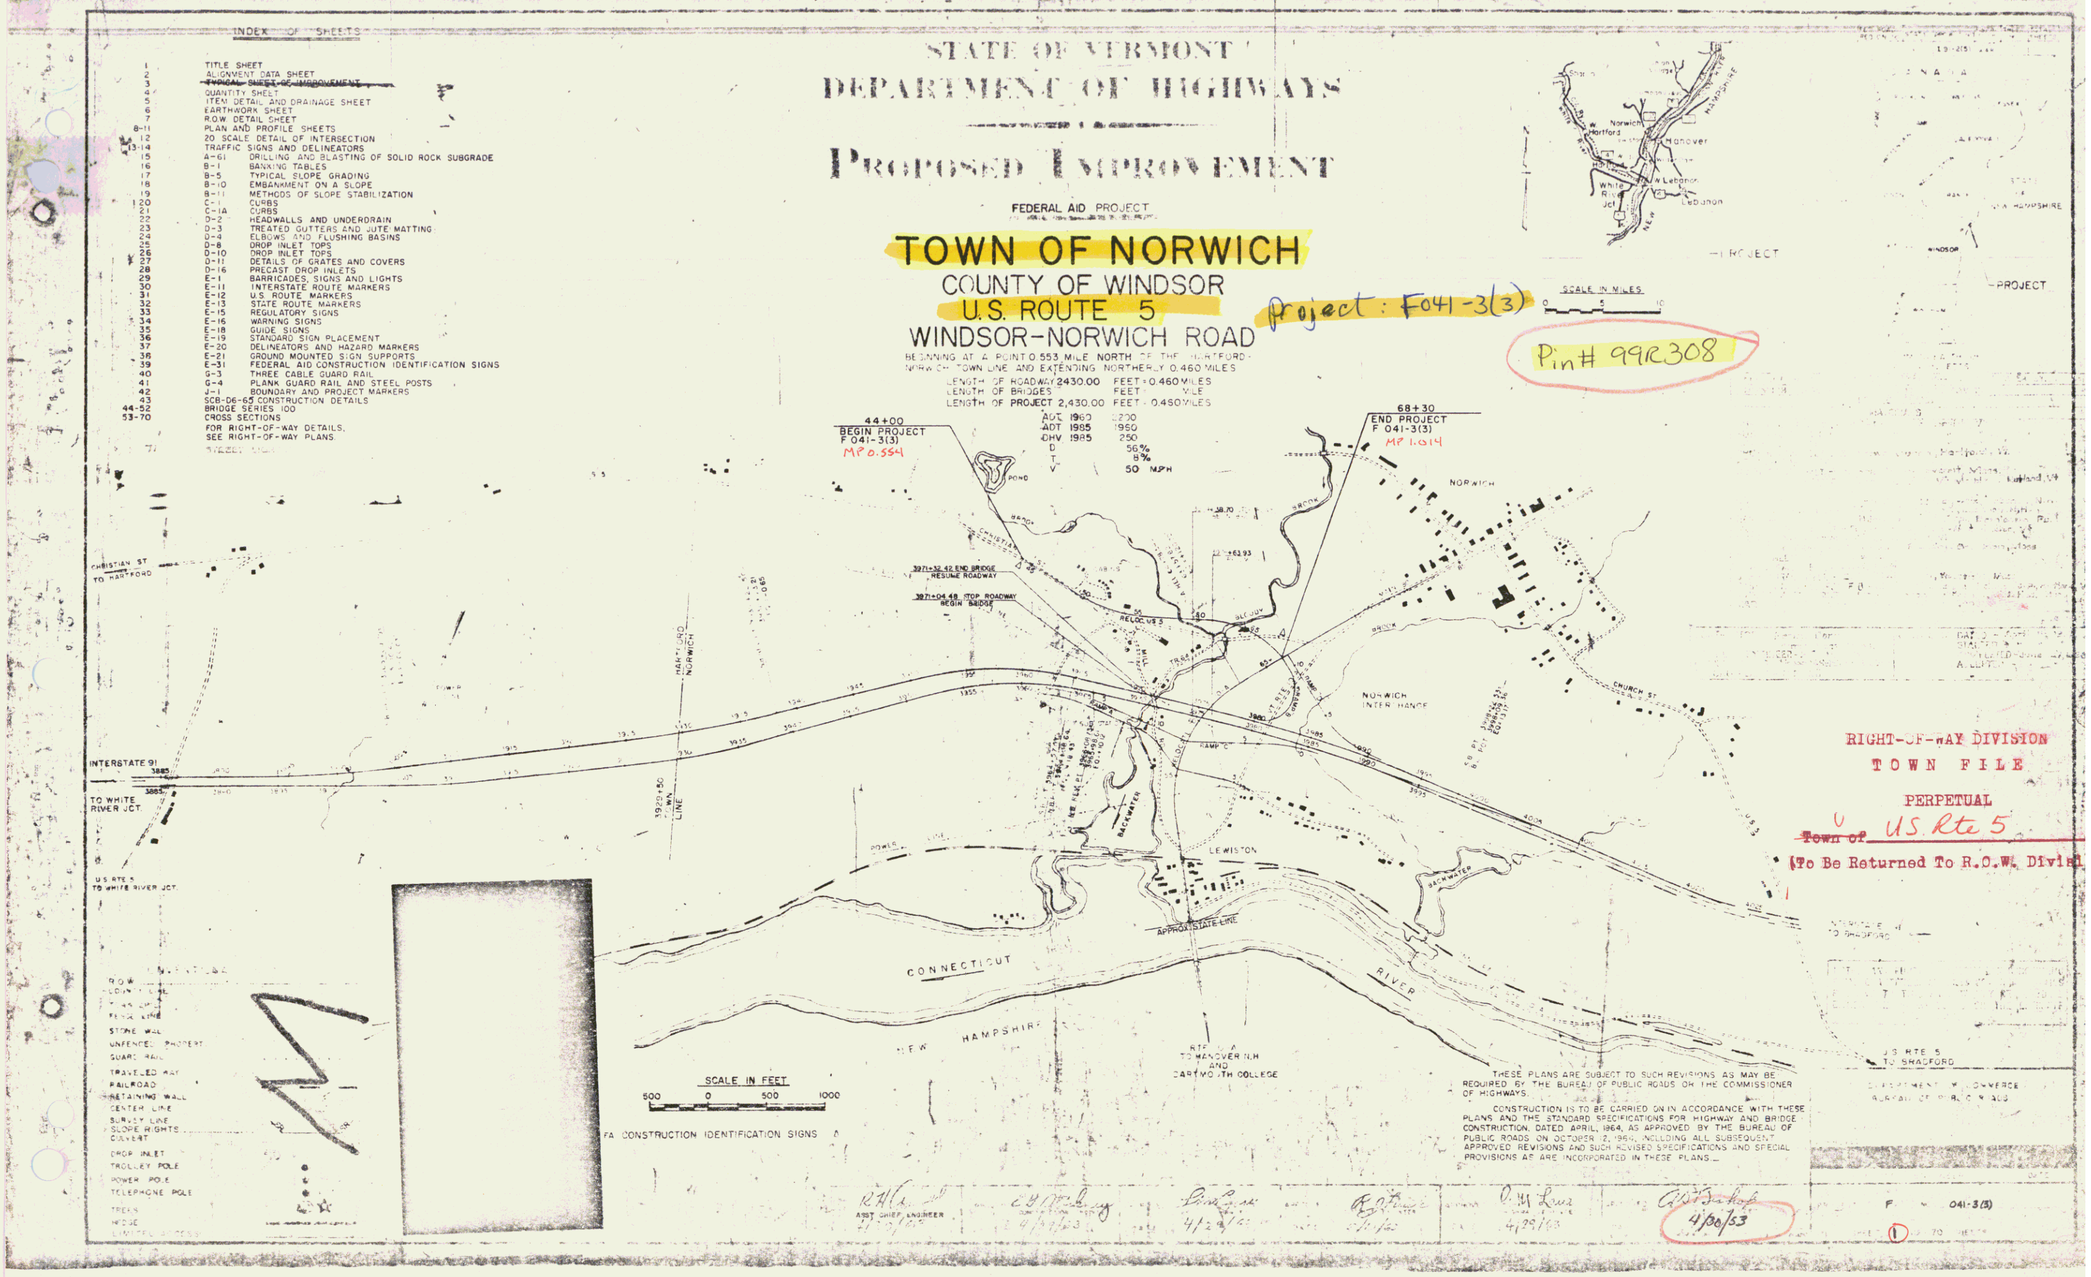

THESE PLANS ARE SUBJECT TO SUCH REVISIONS AS MAY BE REQUIRED BY THE BUREAU OF PUBLIC ROADS OR THE COMMISSIONER OF HIGHWAYS.

CONSTRUCTION IS TO BE CARRIED ON IN ACCORDANCE WITH THESE PLANS AND THE STANDARD SPECIFICATIONS FOR HIGHWAY AND BRIDGE CONSTRUCTION, DATED APRIL, 1964, AS APPROVED BY THE BUREAU OF PUBLIC ROADS ON OCTOBER 2, 1964, INCLUDING ALL SUBSEQUENT APPROVED REVISIONS AND SUCH REVISED SPECIFICATIONS AND SPECIAL PROVISIONS AS ARE INCORPORATED IN THESE PLANS.

DEPARTMENT OF COMMERCE
BUREAU OF PUBLIC ROADS

RAL ASST. CHIEF ENGINEER 4/29/63	CBM 4/29/63	4/29/63	4/29/63	4/29/63	4/30/63

F 041-3(3)

1 OF 70 SHEETS

RIGHT-OF-WAY DIVISION
TOWN FILE
PERPETUAL
~~Town of~~ U.S. Rte 5
(To Be Returned To R.O.W. Divisi

VML 2/8/00