FED. AID PROJ. NO.	STATE	FED. AID FISCAL YEAR	SHEET NO.	TOTAL SHEETS
9	Vt.	114-H 1937	10	114

Parcel	Kind of Instrument	Date of Instrument	Grantor	Grantee	Recorded Book	Recorded Page	Recorded Date	Remarks
48	C.O.	11-3-36	Geo. A. Loveland	Norwich	37	26	448	11-6-36
A	Condemnation		Boston & Maine Ry.					
A'	C.O.	11-27-36	B. P. DeWitt	"	26	452	12-3-36	

104 Rods Fence

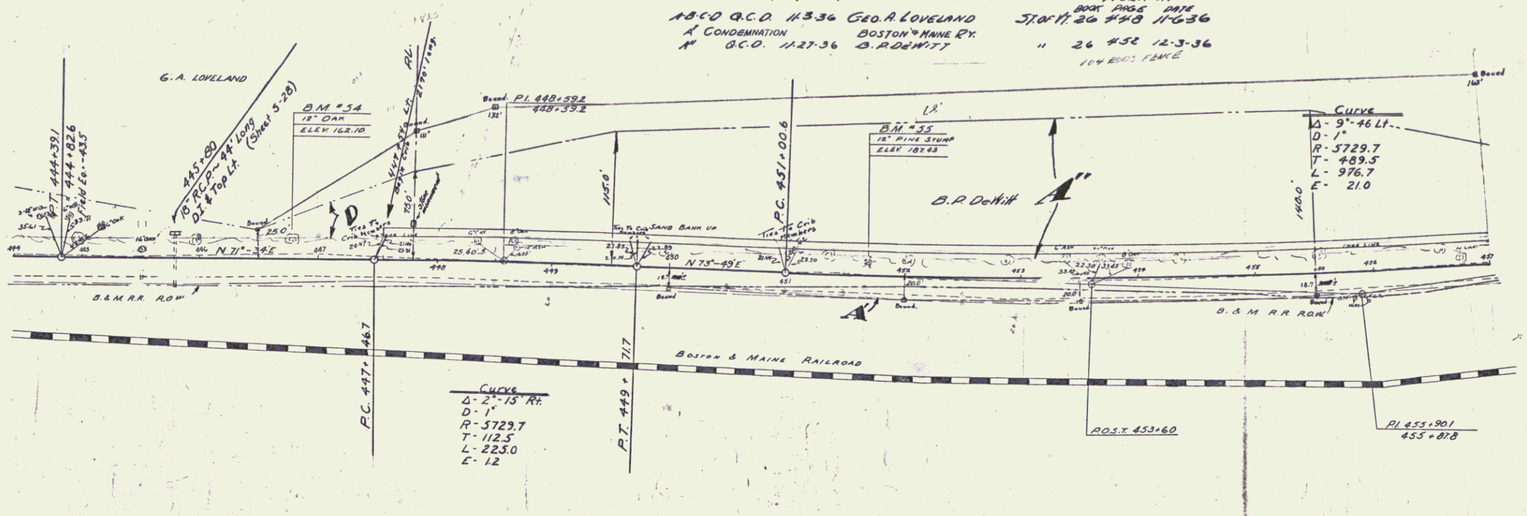

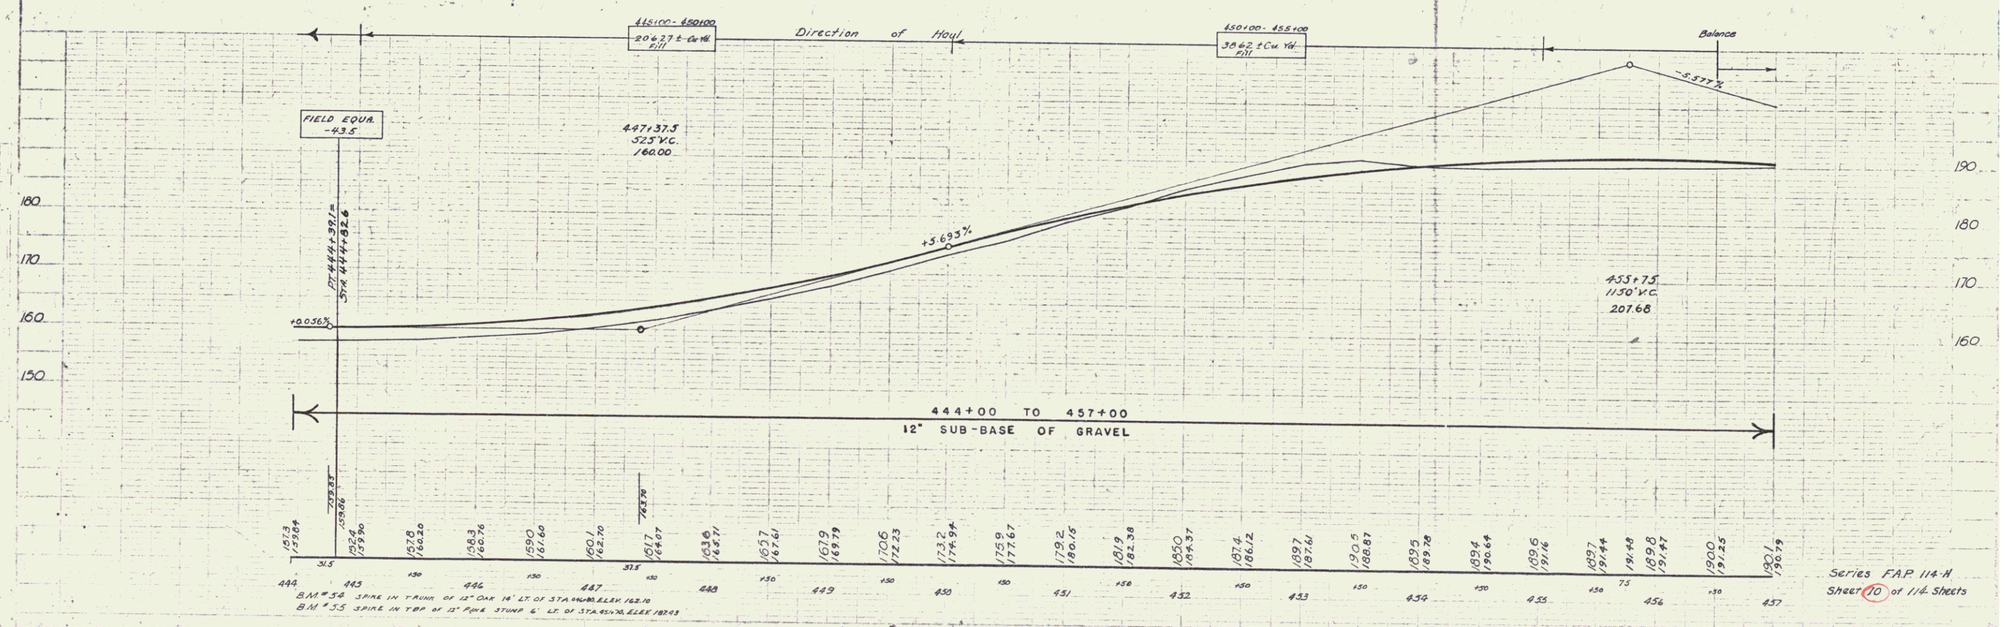

B.M. #34 Spike in trunk of 12" Oak 16' Lt. of Sta. 446+00, Elev. 162.10
B.M. #35 Spike in top of 12" Pine Stump 6' Lt. of Sta. 455+70, Elev. 187.43

Series F.A.P. 114-H
Sheet 10 of 114 Sheets