FED. AID DIST. NO.	STATE	FED. AID PROJ. NO.	FISCAL YEAR	SHEET NO.	TOTAL SHEETS
9	VT.	114 H	1937	14	114

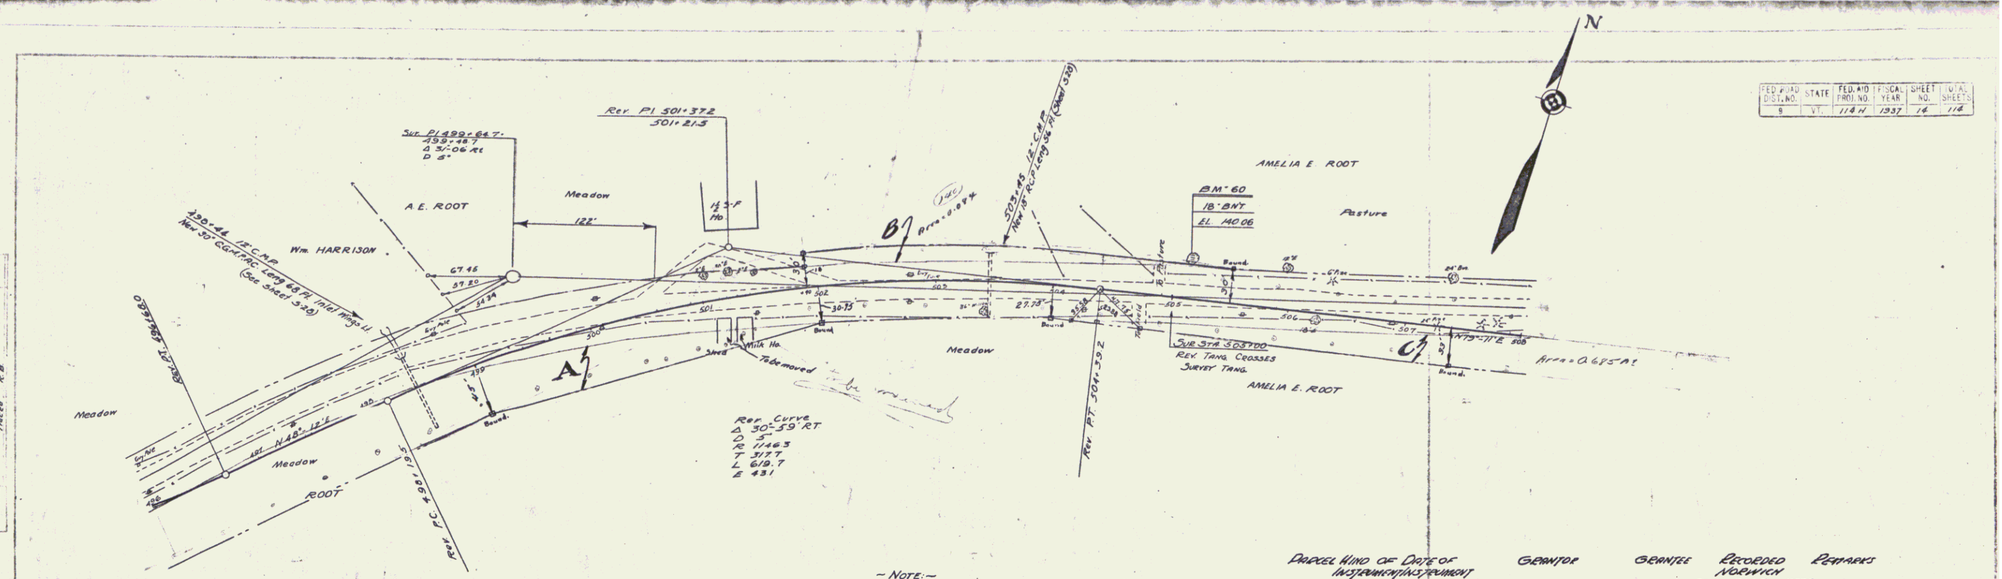

PARCEL KIND OF INSTRUMENT	DATE OF INSTRUMENT	GRANTOR	GRANTEE	RECORDED NEWBURY BOOK	PAGE	DATE	REMARKS
A-B-C	Q.C.D.	11-3-36	AMELIA E. ROOT	St. of Vt.	26	446	11-6-36

— NOTE: —
Ledge from rock excavation on the project is to be used in the fills Sta 495+00 - 502+00 to protect the face of the embankment from scour. See Cross Sections for detail of location.

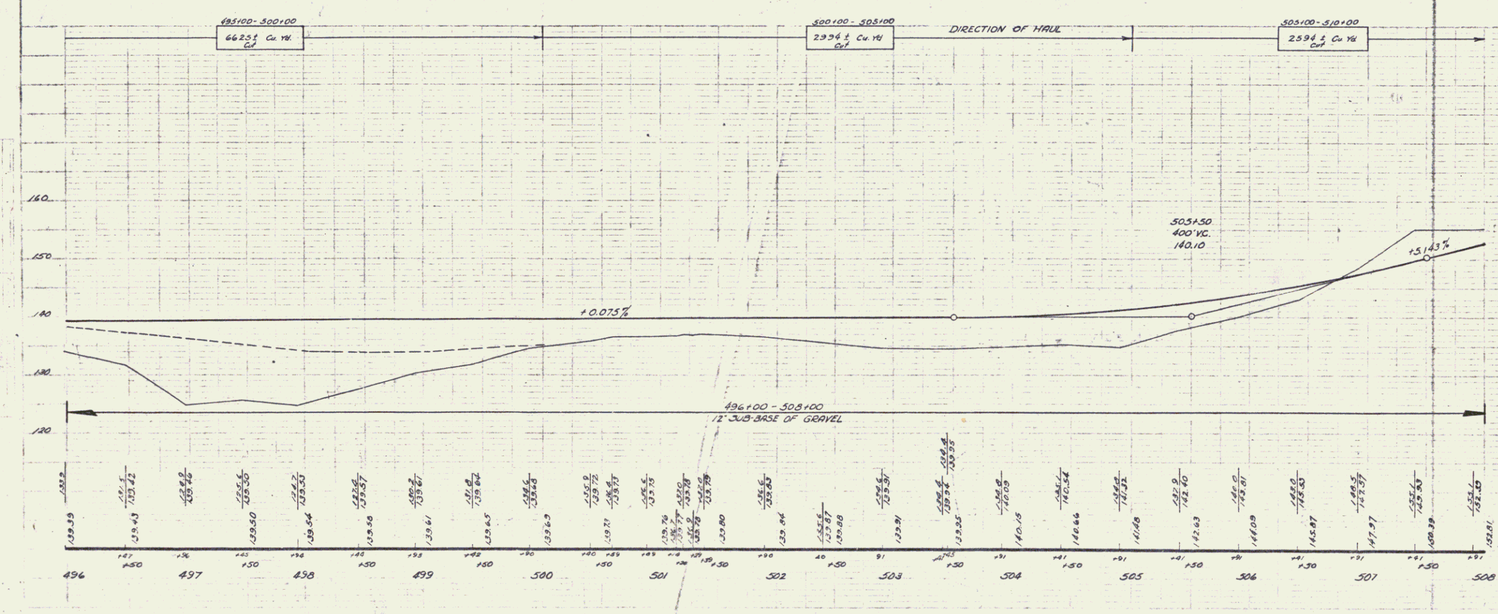

SERIES F.A.P. NO. 114 H
SHEET 14 OF 114

15