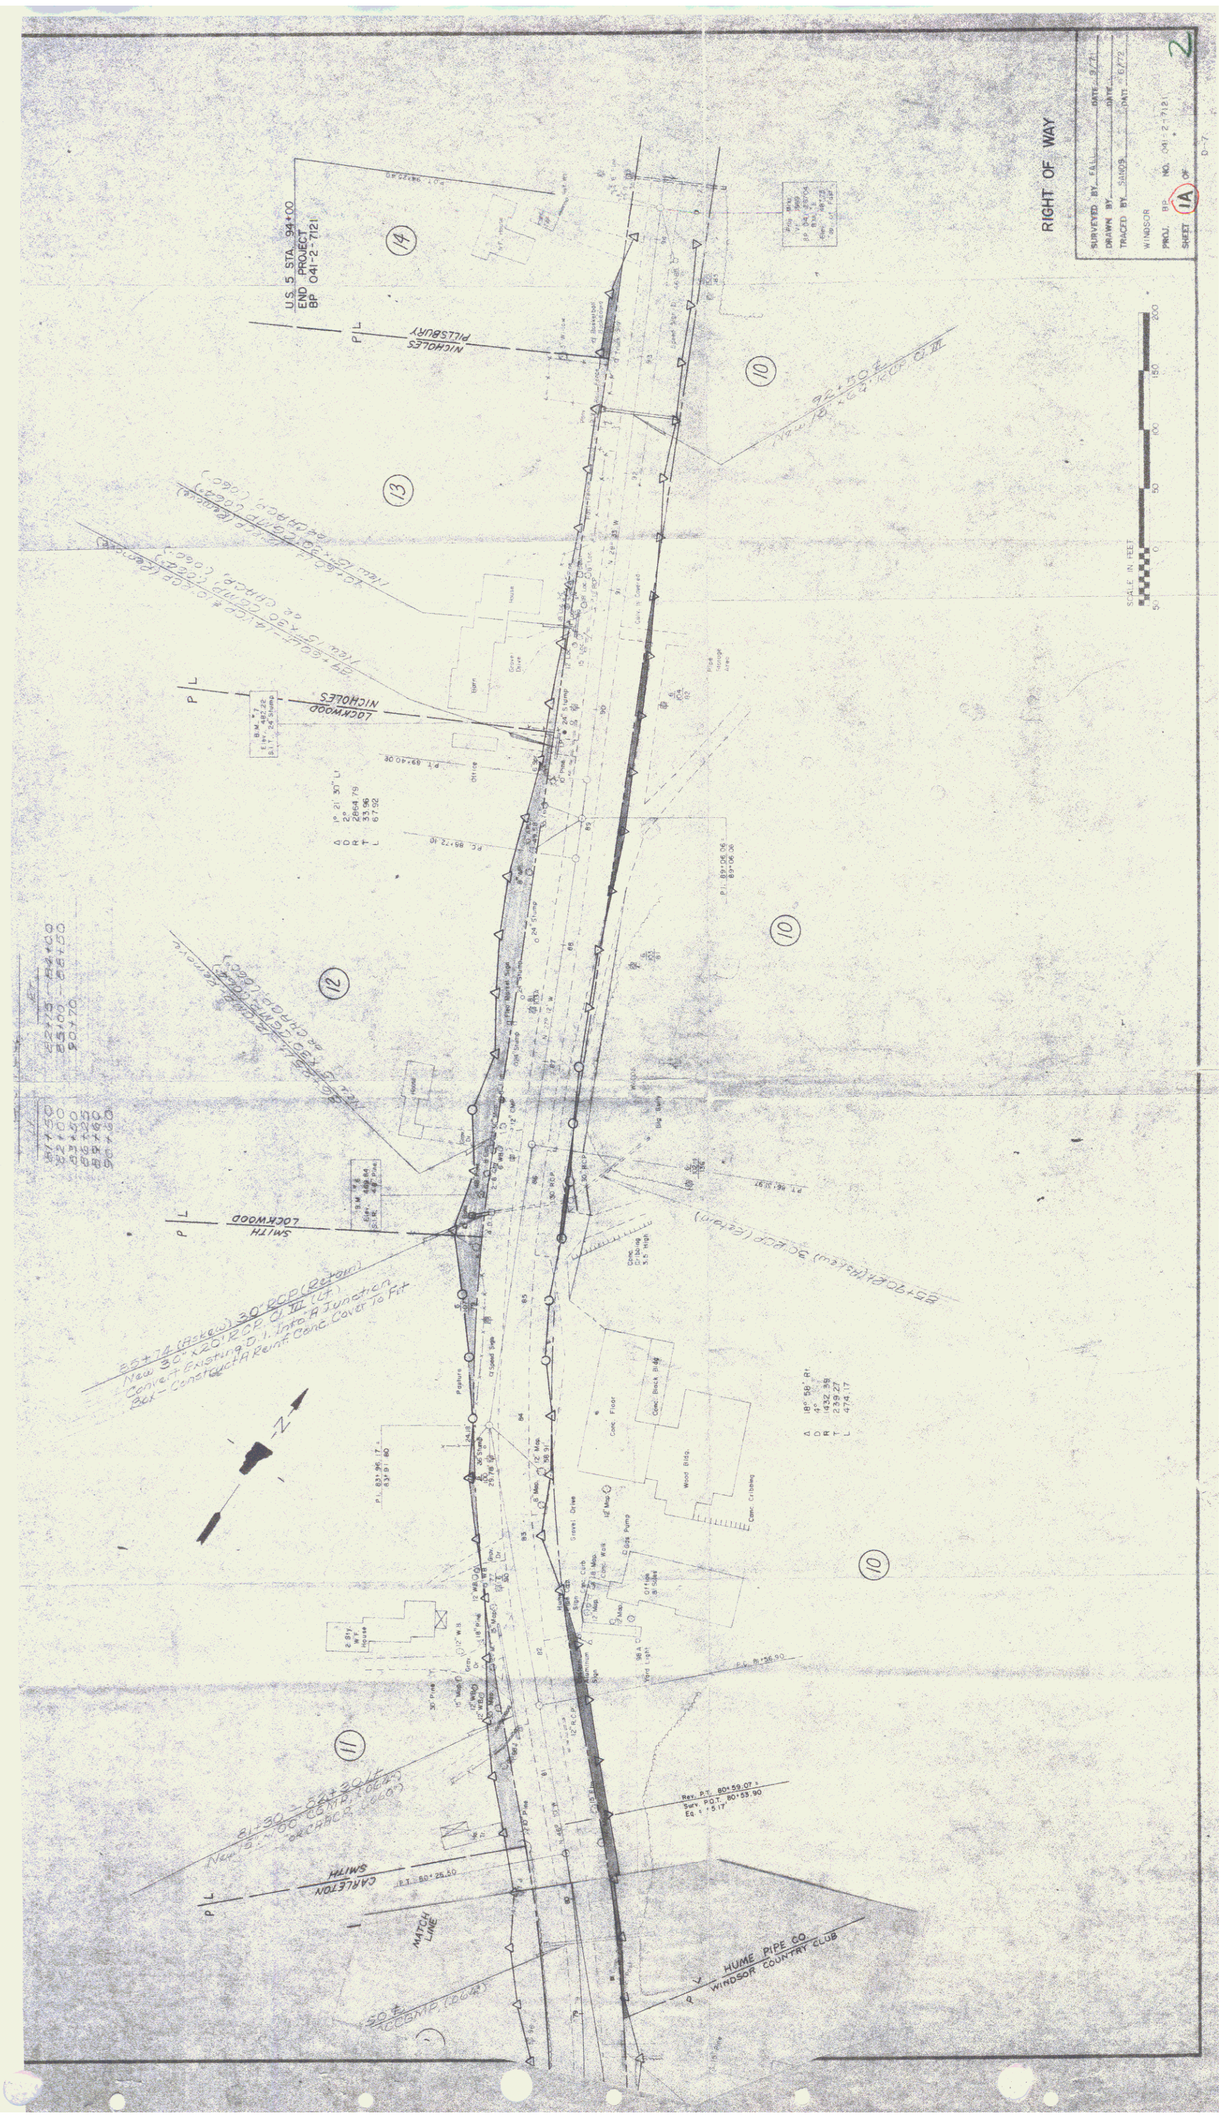
RIGHT OF WAY
SURVEYED BY
DRAWN BY
TRACED BY
WINDSOR
PROJ. BP NO. 041-2-7121
SHEET 1A OF
SCALE IN FEET
U.S. 5 STA. 94+00
END PROJECT
BP 041-2-7121
NICHOLES
PILLSBURY
LOCKWOOD
NICHOLES
LOCKWOOD
SMITH
CARLETON
SMITH
MATCH LINE
HUME PIPE CO.
WINDSOR COUNTRY CLUB
N