POOR ORIGINAL COPY

Wood Guard Rail Required		
Station	Left	Right
452+00	24 ft.	24 ft.
463+00	24 ft.	24 ft.

New Reinf. Conc. Pipe Culverts Required				
Station	Diam.	Lenght	Conc. C.y.	Steel
452+00	18"	36 ft.	3 C.y.	33#
463+00	15"	36 ft.	2 3 C.y.	33#

Leaching Basins Required		
Sta.	Left	Right
450+75	1	1

77-6 1930 15 67

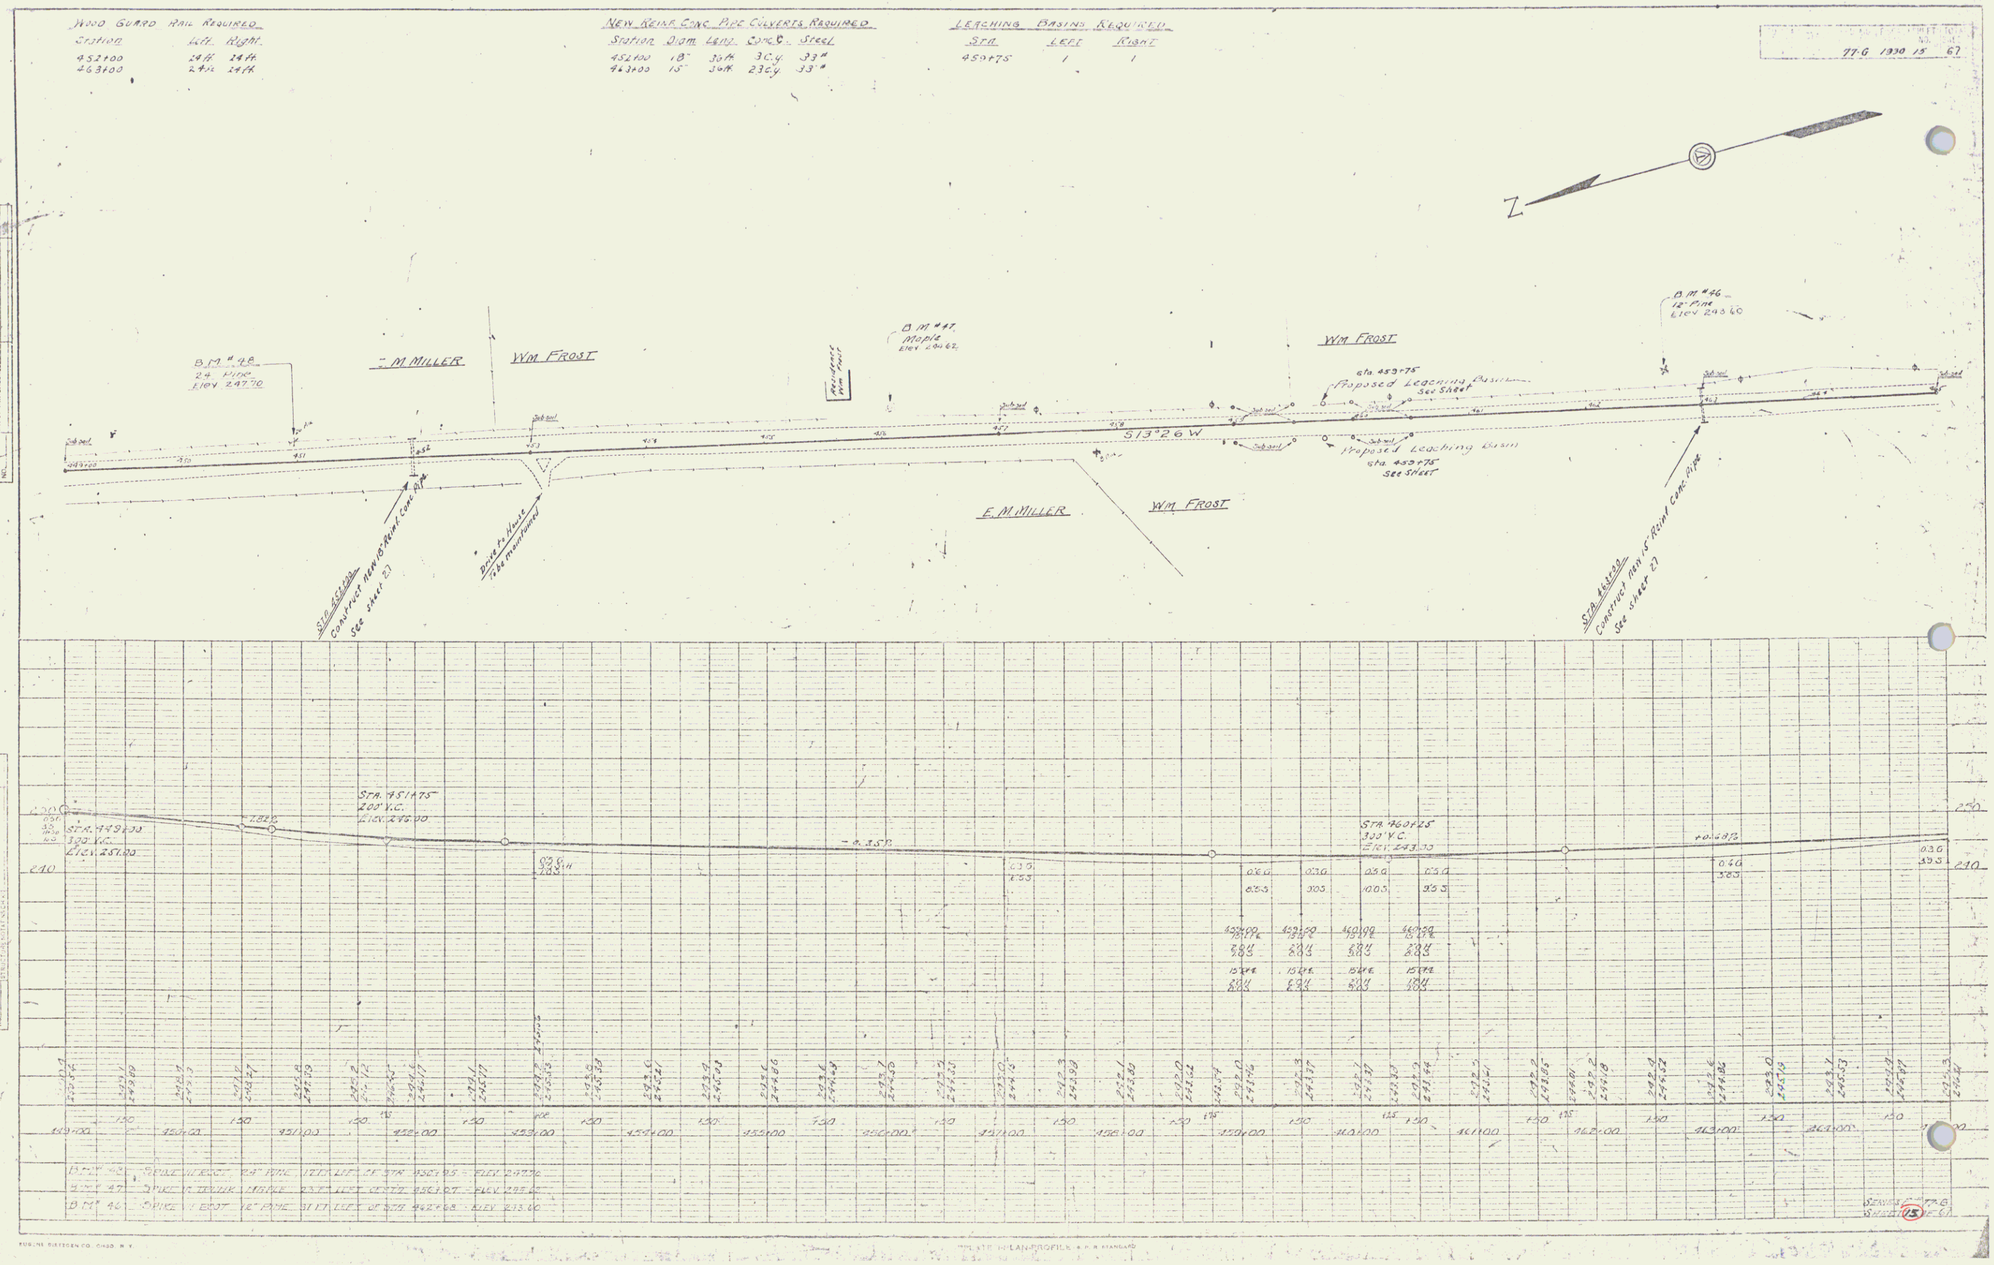

13