POOR ORIGINAL COPY

Wood Guard Rail Required		
Station	Left	Right
498+86	24 ft.	24 ft.

Cable Guard Rail Required		
Station	Left	Right
503+48 - 506+42	296 ft.	
503+48 - 506+76	-	328 ft.

New Reinf. Conc. Pipe Culverts Required				
Station	Diam.	Leng.	Conc. C.	Steel
498+86	15"	40 ft	30 c.y.	33#

New Reinf. Conc. Box Culverts Required			
Station	Size	Conc. A.	Steel
506+18	10'x6'	98.6 c.y.	7737#

77.6 1930 18 67

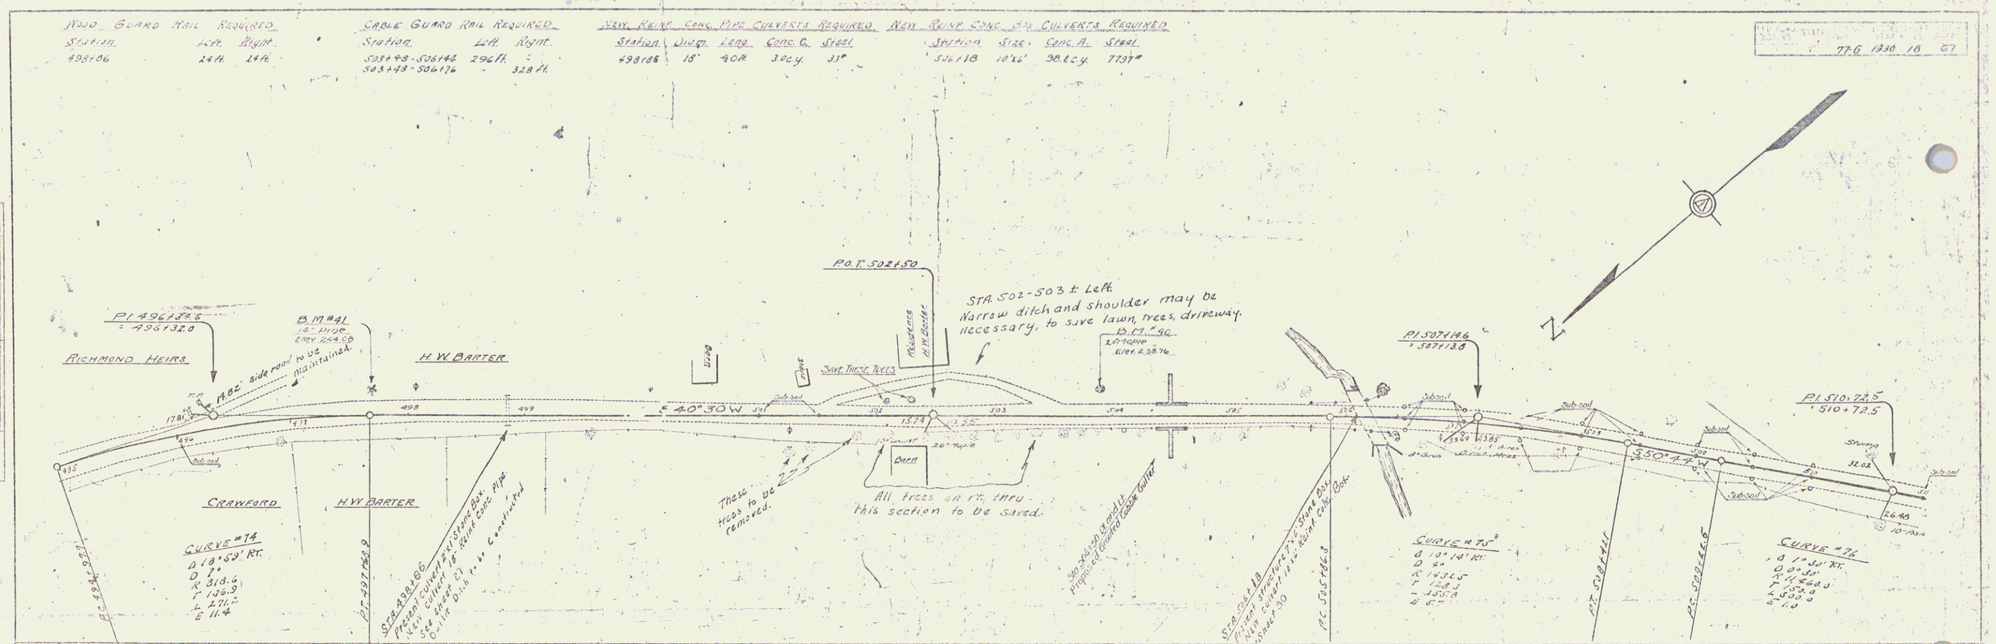

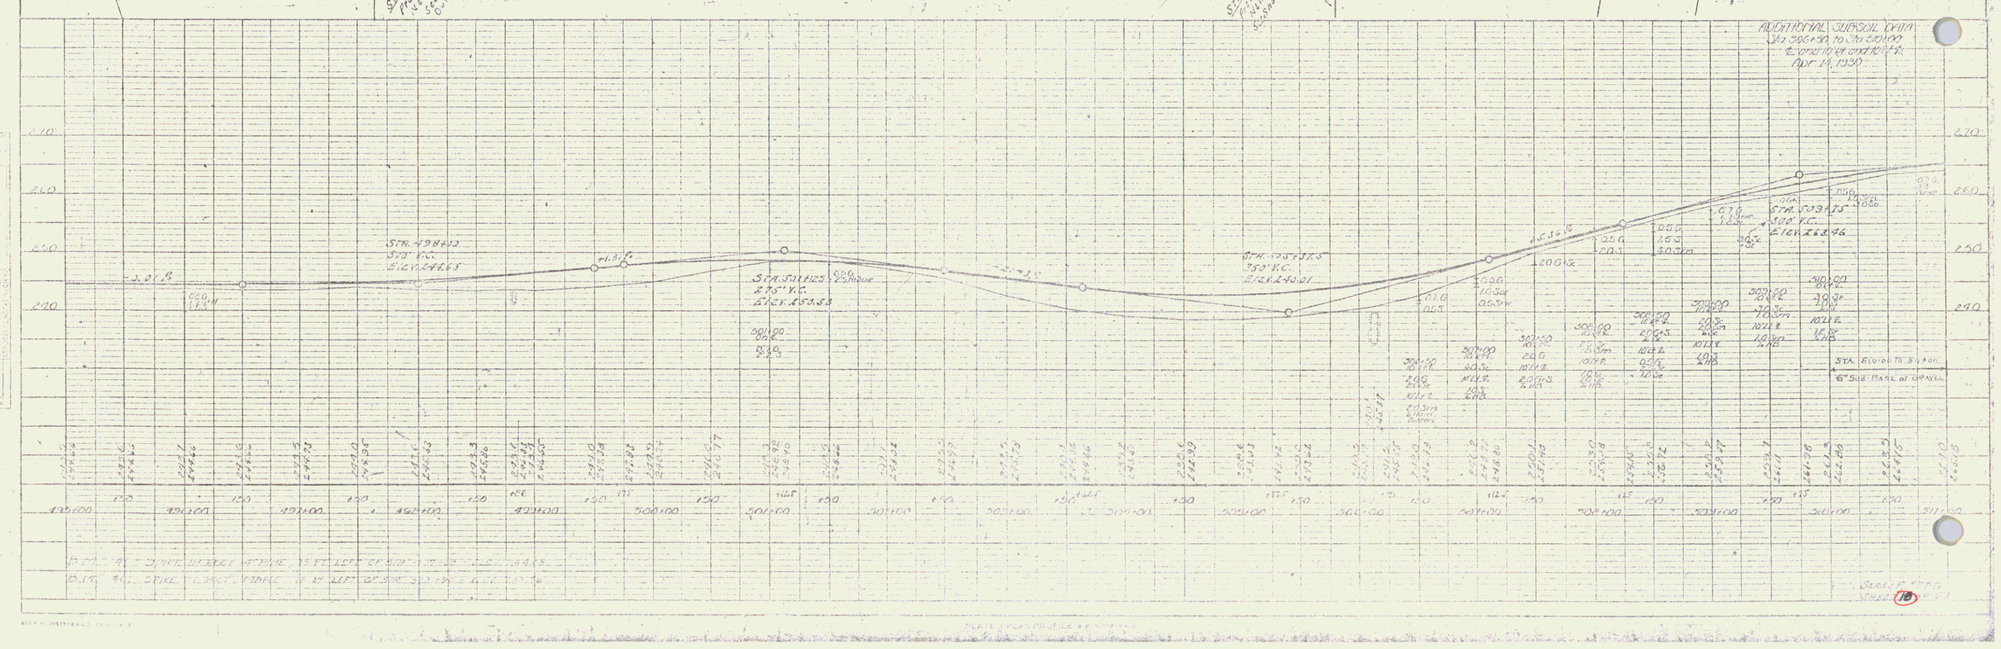

16