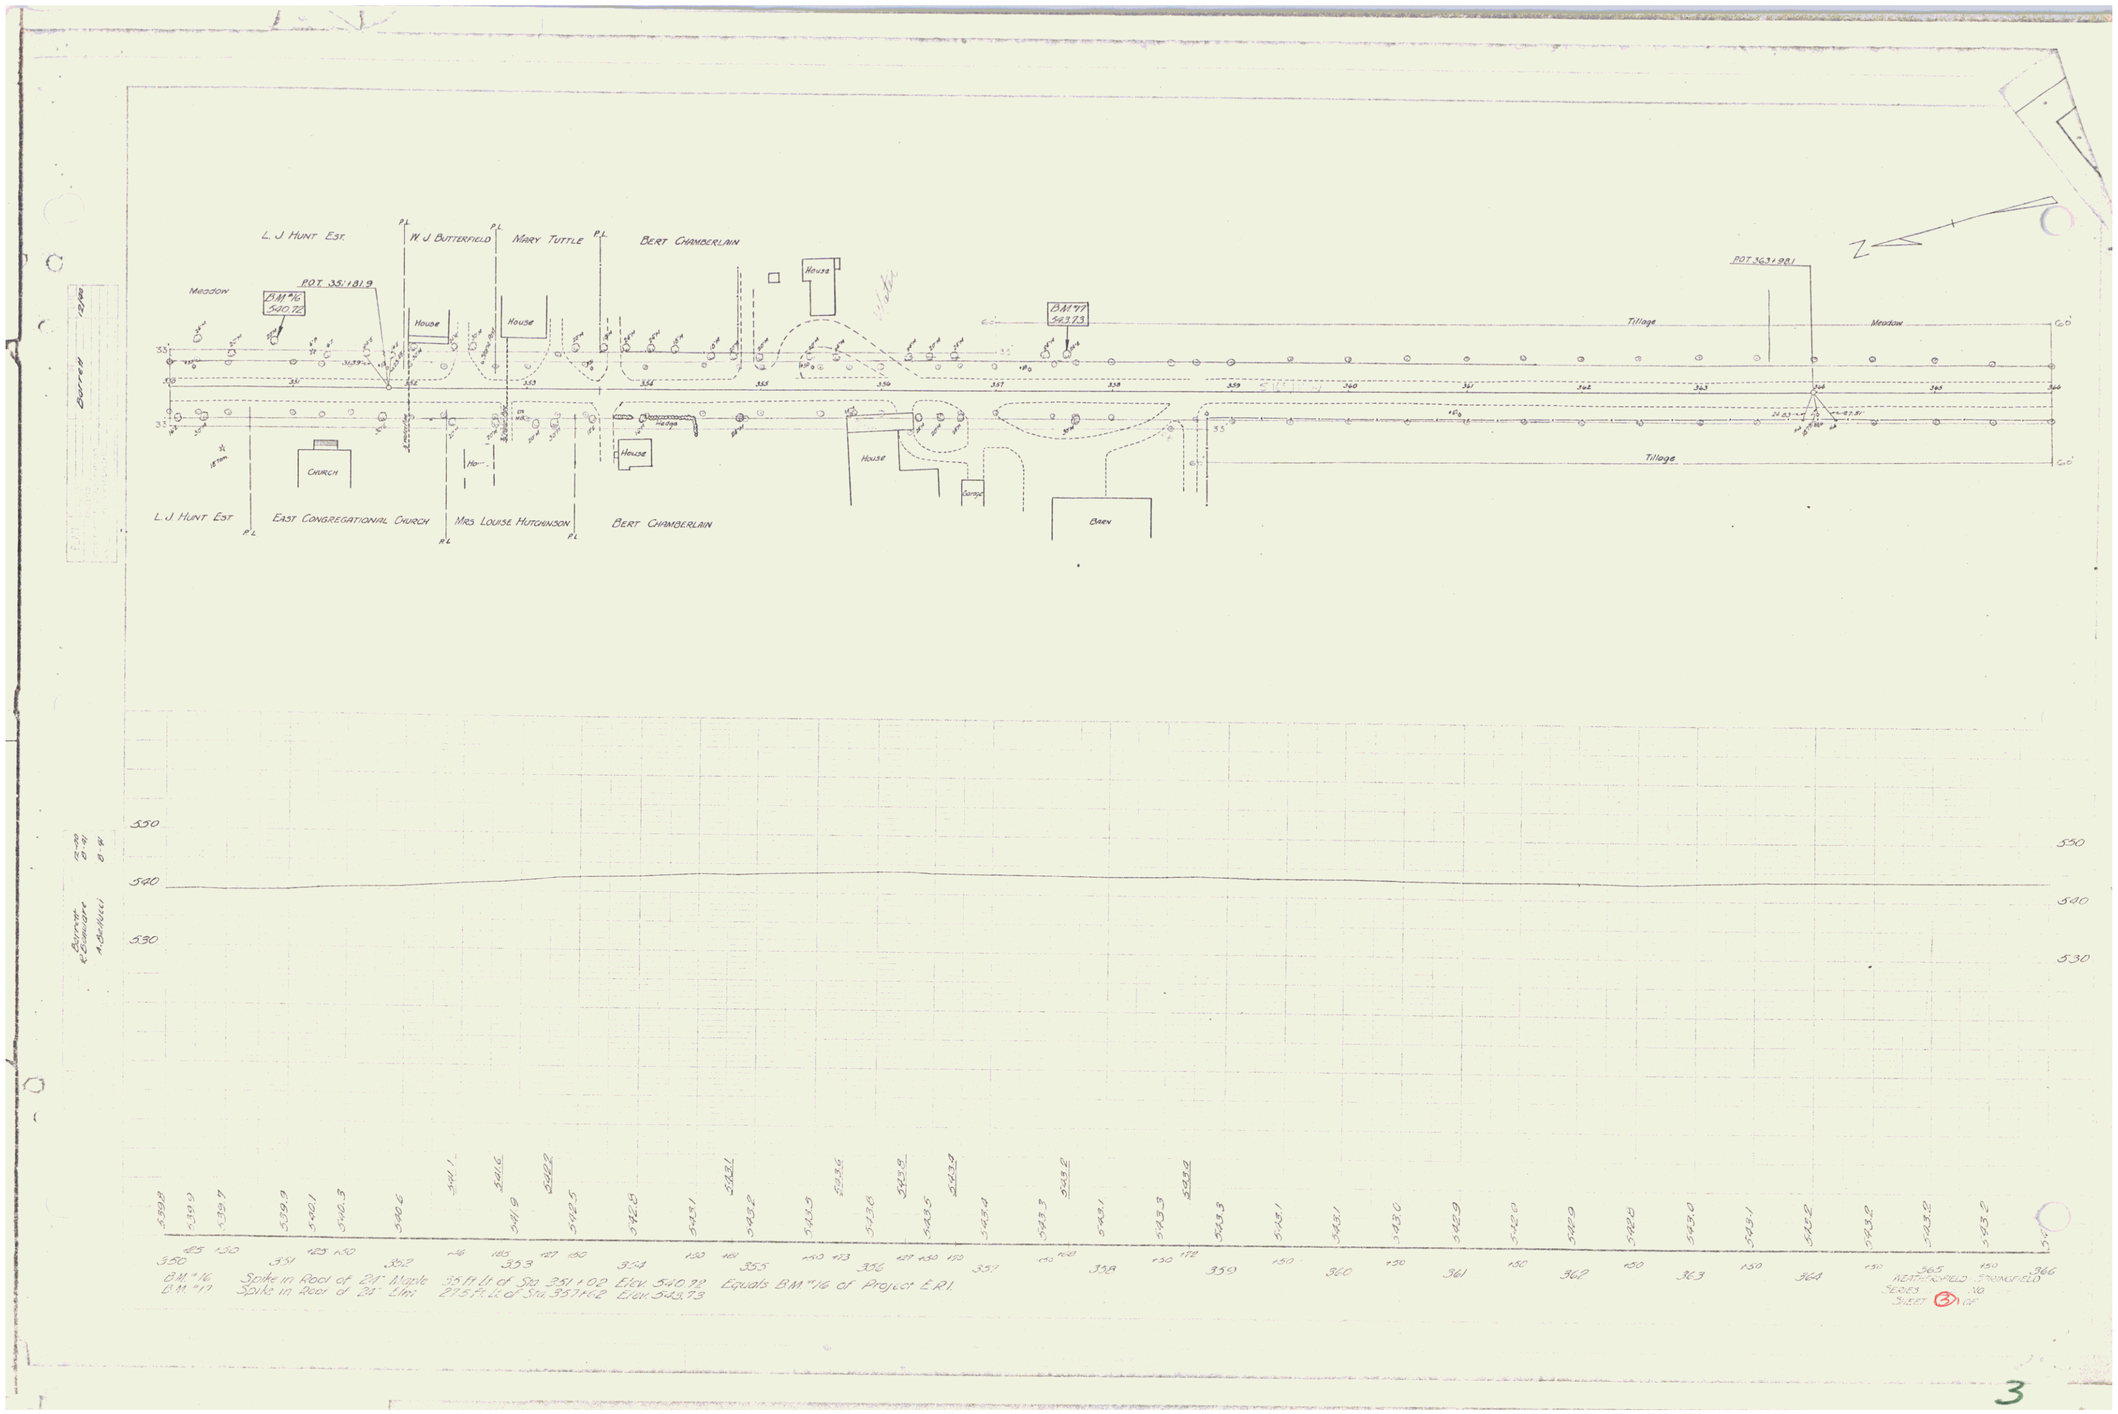
L. J. HUNT EST.
W. J. BUTTERFIELD
MARY TUTTLE
BERT CHAMBERLAIN
Meadow
BM #16
540.72
POT 35+18.19
House
CHURCH
Hedge
BM #17
542.75
Tillage
Meadow
POT 363+98.1
L. J. HUNT EST.
EAST CONGREGATIONAL CHURCH
MRS. LOUISE HUTCHINSON
BERT CHAMBERLAIN
Barn
Garage
550
540
530
BM #16 Spike in Root of 24" Maple 35 ft Lt of Sta 351+02 Elev 540.72
BM #17 Spike in Root of 24" Elm 27.5 ft. Lt of Sta 357+62 Elev 542.73
Equals BM #16 of Project E.R.I.
NEWTON-FIELD STONEFIELD
SERIES 10
SHEET 3 OF

3