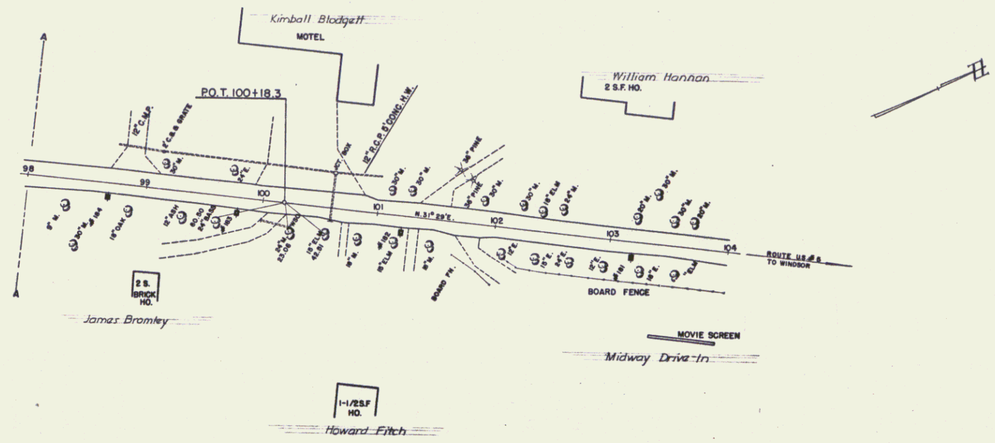

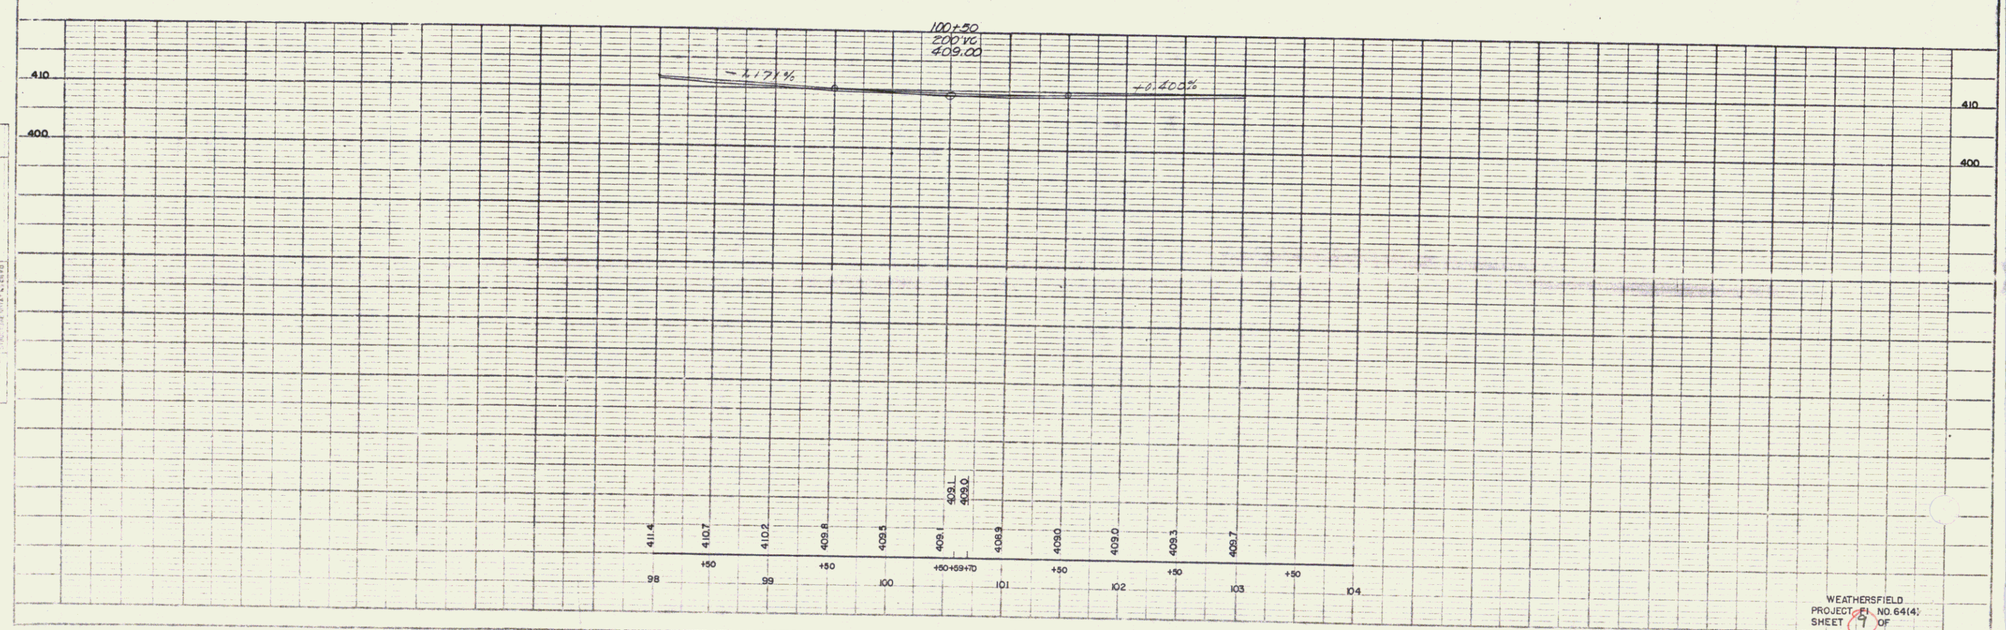

WEATHERSFIELD
PROJECT F.A. NO. 64(4)
SHEET 9 OF

PLATE 1-PLAN-PROFILE U.S. #5 & STATE ROAD
BURAL INTERCHANGE Drawing Size 11x14

12