FED. ROAD DIST. NO.	STATE	FED. AID PROJ. NO.	FISCAL YEAR	SHEET NO.	TOTAL SHEETS
9	VT	87-B	1967	4	33

Wood Guard Rail Required

Sta 15+08 to 16+12 Length 24 ft.
" 21+00 " 22+12 " 24 ft.

Cable Guard Rail Required

Left
Sta 12+00 to 27+00 Length 1500 ft.

Right
Sta 18+50 to 20+90 Length 240 ft.

New Culverts Required

Sta 16+05 18" Reinf. Conc. Pipe Length 40 ft.
Conc. Class A (1-2-4) 1.9 cu yds
Reinf. Steel 60 lbs.

Sta 19+31 3'x4' Reinf. Conc. Box
Conc. Class A (1-2-4) 37.4 cu yds.
Reinf. Steel 2496 lbs.

Sta 22+00 2x2 Reinf. Conc. Box
Conc. Class A (1-2-4) 9.5 cu yds
Reinf. Steel 695 lbs.

Grouted Cobble Gutter Required

Sta 22+00 Culvert Outlet, Left - 42 ft. 26 Sq Yds.
" 22+00 to 27+00 on Left, 500 ft. 187.7 Sq Yds.

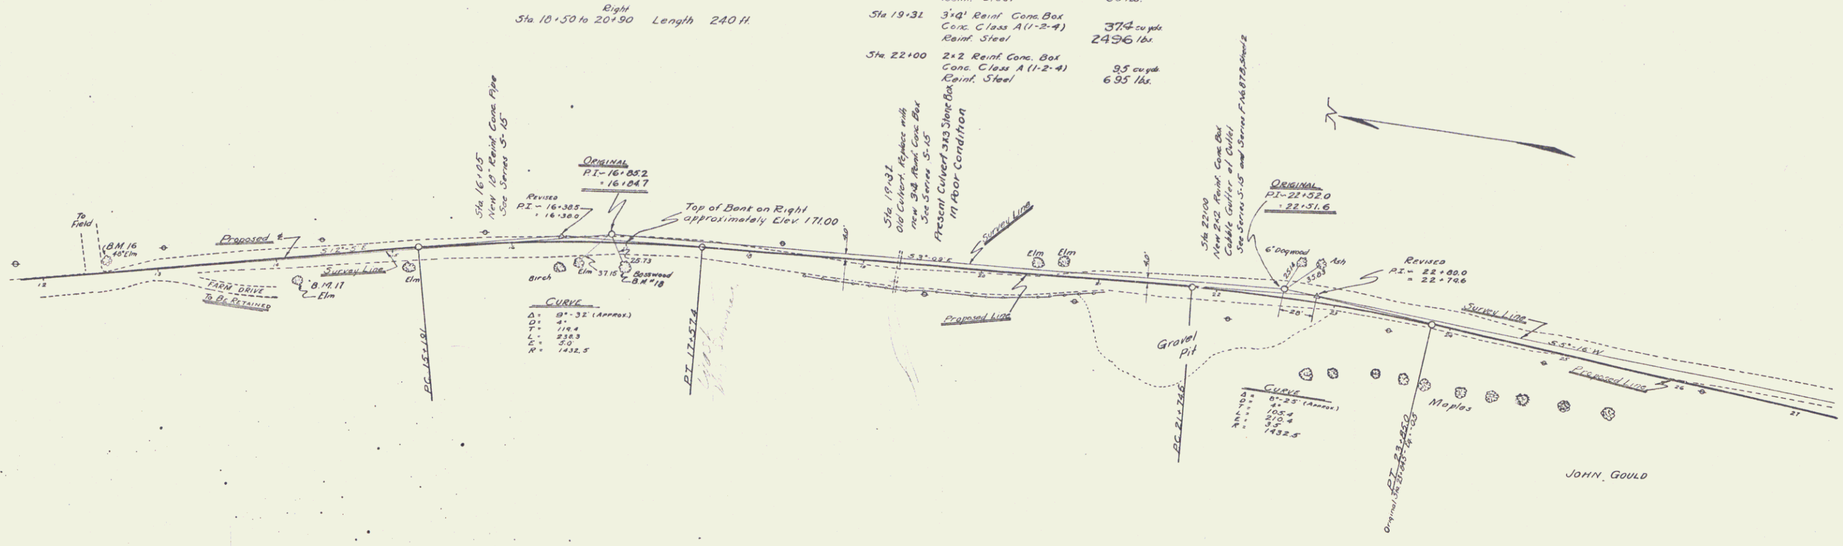

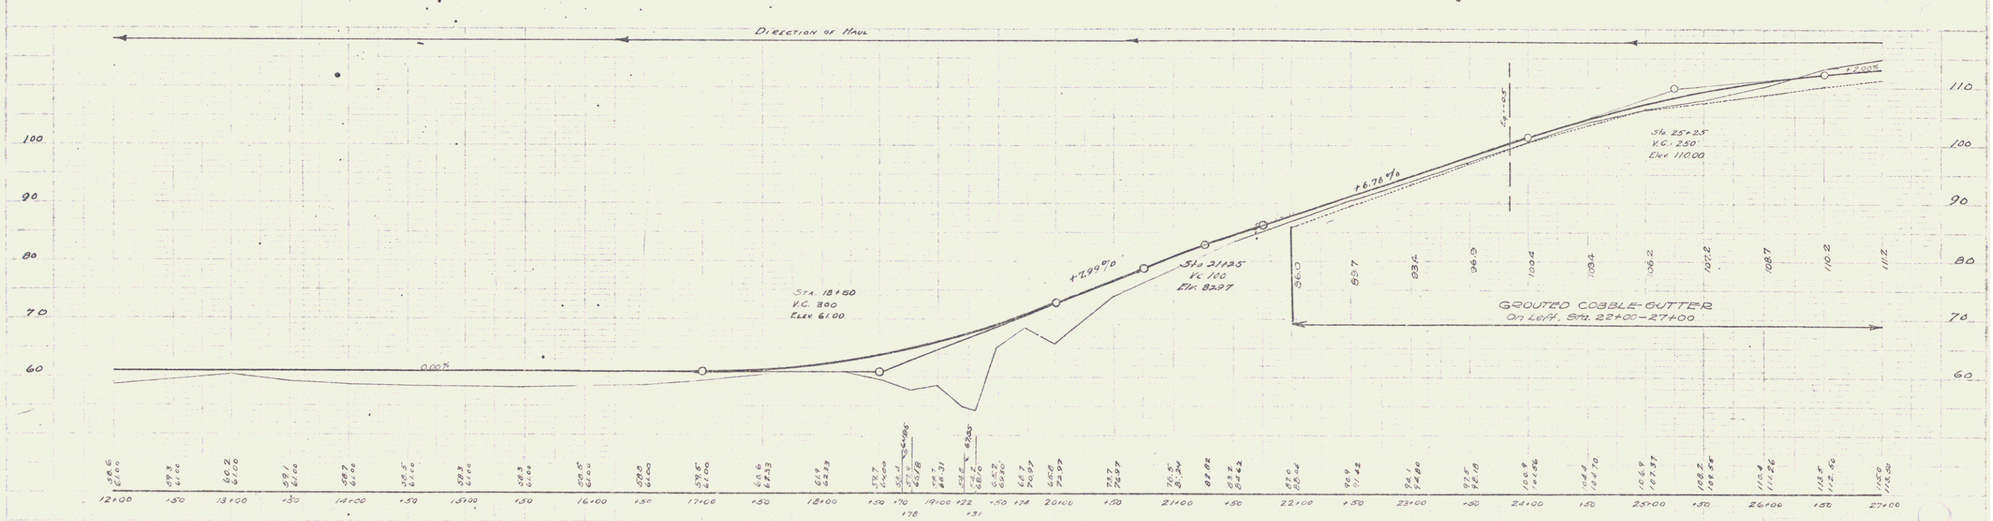

B.M. # 16 48" Elm, Left, Sta. 12+55, Elev. 61.06
B.M. # 17 Elm, Right, Sta. 14+17, Elev. 63.41
B.M. # 18 16" Basswood, Right, Sta. 16+95, Elev. 64.12

Series F NA 87-B
Sheet 4 of 33

3