WOOD GUARD RAIL REQUIRED
LEFT
Sta. 118+88 to 119+12 = 24 feet
RIGHT
Sta. 118+88 to 119+12 = 24 feet
Total this sheet = 48 feet.

NEW CULVERTS REQUIRED
Sta. 119+00 18" Reinf. Conc. or Cast Iron Pipe Culvert, 32 feet.
Class B Conc. (1:2:4) 2.7 Cu. Yds.
Reinf. Steel 33. lbs.

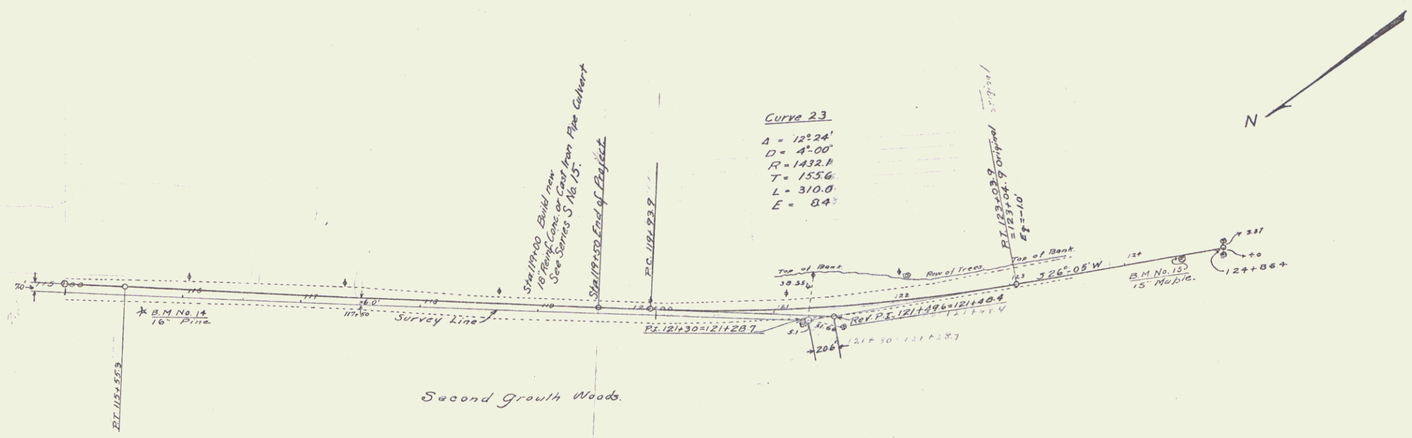

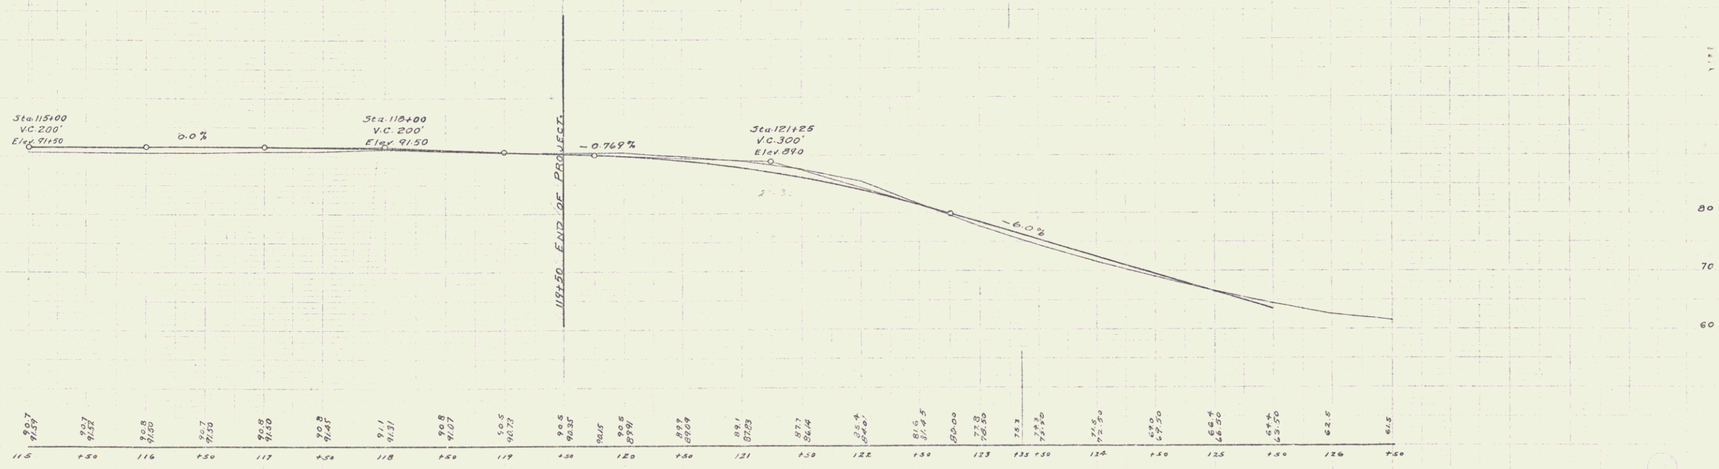

B.M. No. 14 Spike in 16" Pine right of Sta. 115+66 Elev. 94.83
B.M. No. 15 Spike in 16" Maple right of Sta. 124+50 Elev. 76.85

Series F No. 87A Fild
Sheet 7 of 13