15-G 1929 20 97

Wood Guard Rail Required

Culvert Station	Left	Right
	Lin Ft	Lin Ft
316+90	24	24
323+69	24	24

Cable Guard Rail Required

Stations.	Left	Right
	Lin Ft	Lin Ft
325+50 - 328+00	250	-

New Cast Iron Pipe Culverts Required

Station	Diam.	Leng.	Conc. A	Conc. B	Steel
		Lin Ft	Cu yds.	Cu yds.	lbs
316+90	30"	42	8.2	-	158
323+69	18"	33	-	1.5	17

New Vit. Clay Pipe Required

Sta.	Lt or R	Diam.	Length	Conc. A	Class B	Steel
314+00 to 315+10 Left.		12"	110 ft	1.4	0.7	116#
			1 Drop inlet grate.			

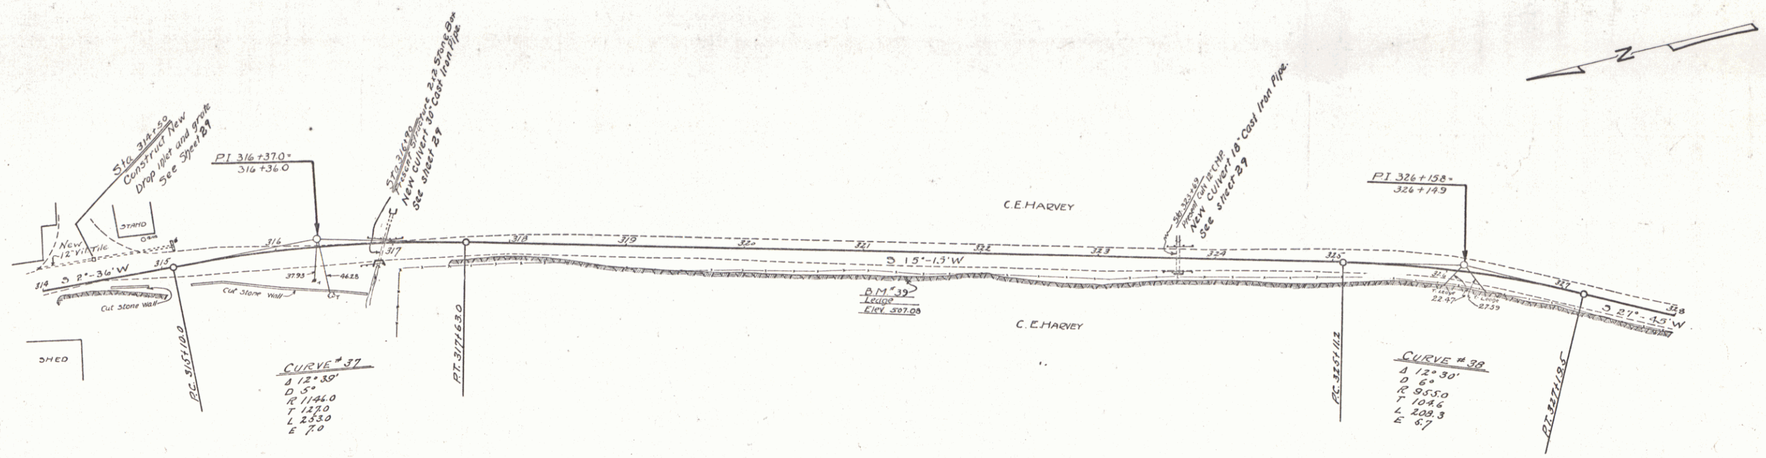

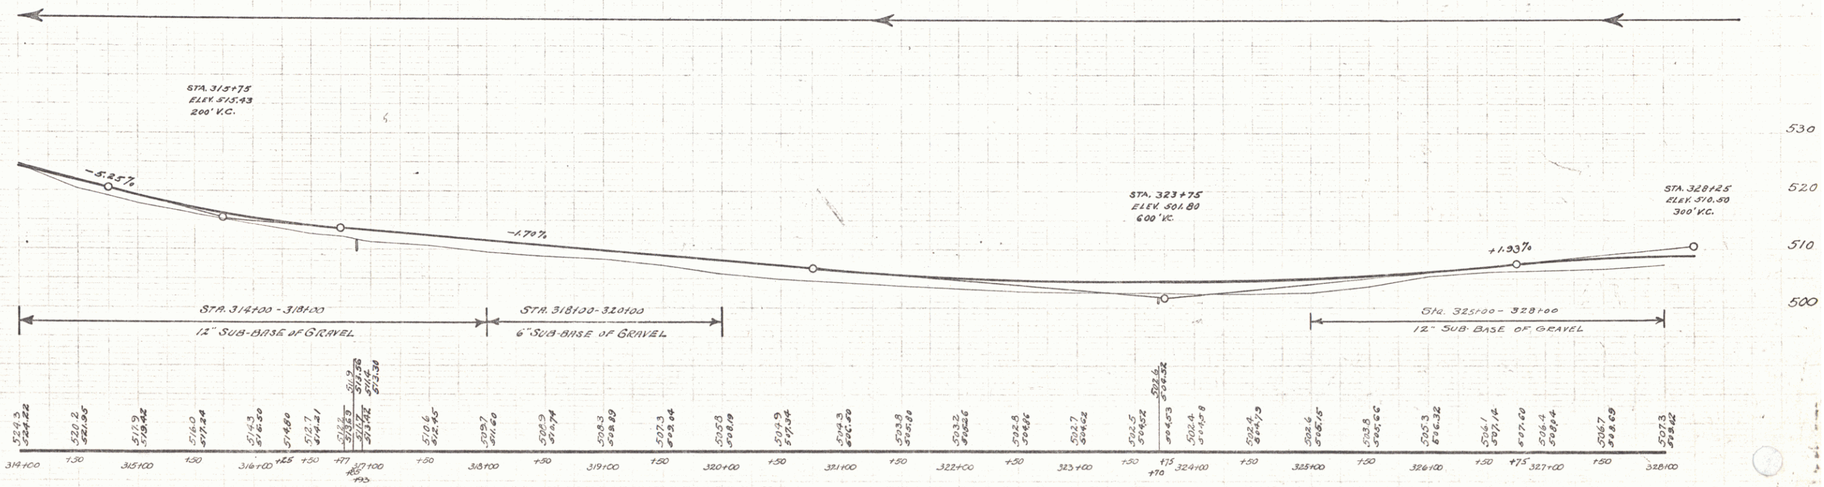

B.M. # 39 PAINT SPOT ON LEDGE, 20 FT. RT. OF STA. 321+36 - ELEV. 507.08

SERIES F.R. # 15-G
Sheet 20 of 97

19