REMOVAL AND DISPOSAL OF PRESENT GUARD RAIL
369+94 - 370+42 Lt
370+39 - 370+46 Rt
370+89 - 371+52 Lt
370+92 - 371+56 Rt

CONSTRUCT APPROACH
373+00 Rt

CONSTRUCT DRIVES
365+00 Lt
366+13 Lt
366+66 Lt
369+50 Rt
370+20 Lt
370+80 Lt

NON-GOVT. PARTICIPATION
370+70 Install sleeve for water pipe across roadway
Item 103 non-govt.
Sleeve to furnished by property owner.

THREE CABLE GUARD RAIL WITH STEEL POSTS
366+92 - 369+16 Rt
367+00 - 370+20 Lt
369+76 - 370+24 Rt
371+12 - 373+52 Lt
371+16 - 372+28 Rt

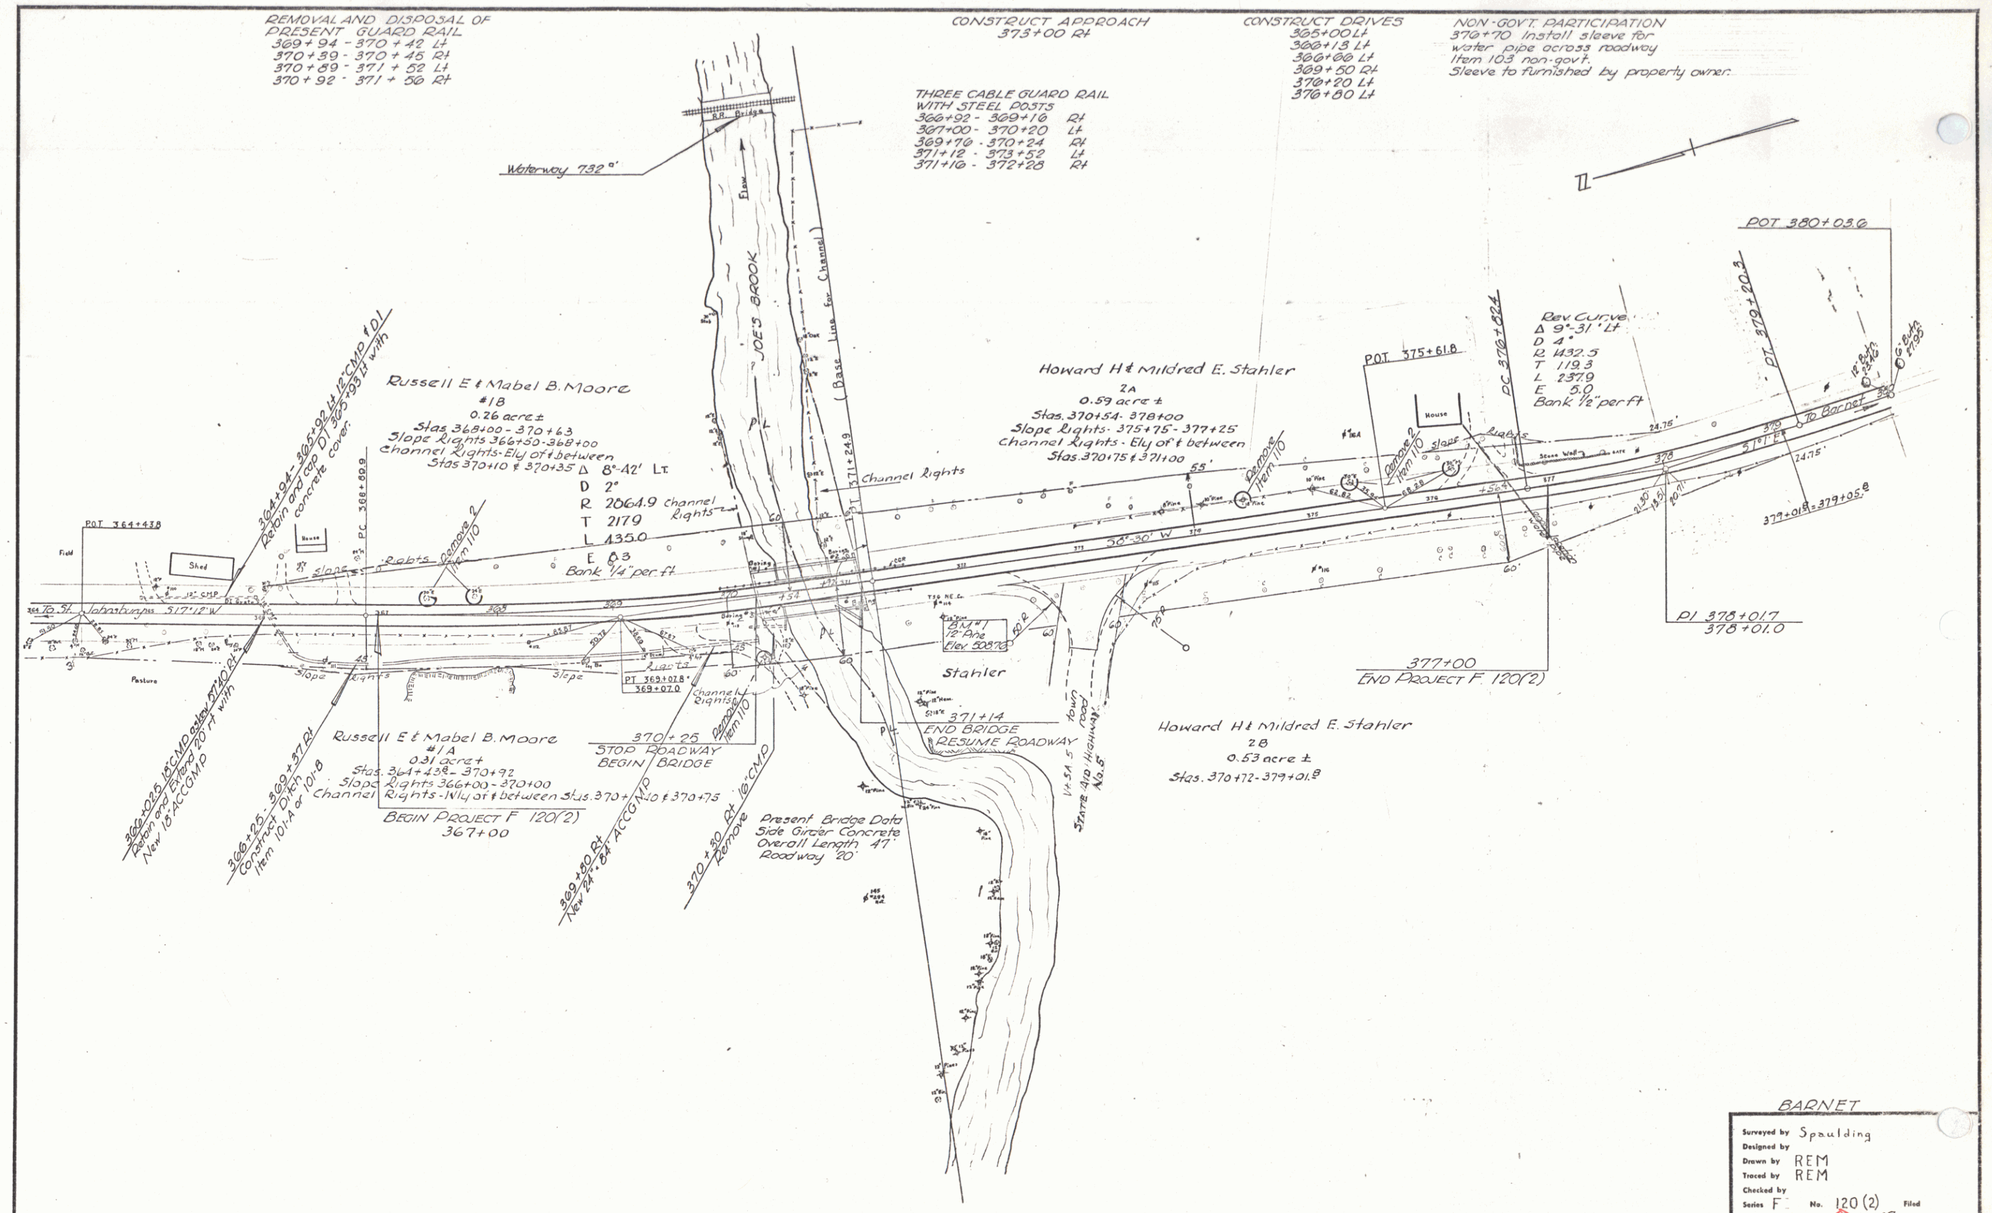
Waterway 732.0'
JOE'S BROOK
Russell E & Mabel B. Moore
#18
0.26 acre ±
Stas. 368+00 - 370+63
Slope Rights 366+50-368+00
Channel Rights-Ely of & between
Stas 370+10 & 370+35
Δ 8°-42' Lt
D 2°
R 2064.9
T 217.9
L 435.0
E 8.3
Bank 1/4" per ft
Channel Rights
Howard H & Mildred E. Stahler
2A
0.59 acre ±
Stas. 370+54-378+00
Slope Rights-375+75-377+25
Channel Rights-Ely of & between
Stas. 370+75 & 371+00
POT 375+61.8
PC 376+82.4
Rev. Curve
Δ 9°-31' Lt
D 4°
R 1432.5
T 119.3
L 237.9
E 5.0
Bank 1/2" per ft
POT 380+03.6
PC 378+90.7
To Barnet
379+01.8=379+05.8
PI 378+01.7
378+01.0
377+00
END PROJECT F. 120(2)
Stahler
371+14
END BRIDGE
RESUME ROADWAY
370+25
STOP ROADWAY
BEGIN BRIDGE
PT 369+02.8
369+07.0
Present Bridge Data
Side Girder Concrete
Overall Length 47'
Roadway 20'
Russell E & Mabel B. Moore
#1A
0.31 acre ±
Stas. 364+43.8 - 370+92
Slope Rights 366+00 - 370+00
Channel Rights-1/4 of & between Stas. 370+10 & 370+75
BEGIN PROJECT F 120(2)
367+00
Howard H & Mildred E. Stahler
2B
0.53 acre ±
Stas. 370+72-379+01.8
town road
State Aid Highway No. 8
POT 364+43.8
To St. Johnsbury S 17°-12' W
Field
Shed
House
Pasture
Slope
Rights
Slope
Rights
Slope
Rights
Channel Rights
Channel Rights
Channel Rights
Slope
Rights
Slope
Rights
Slope