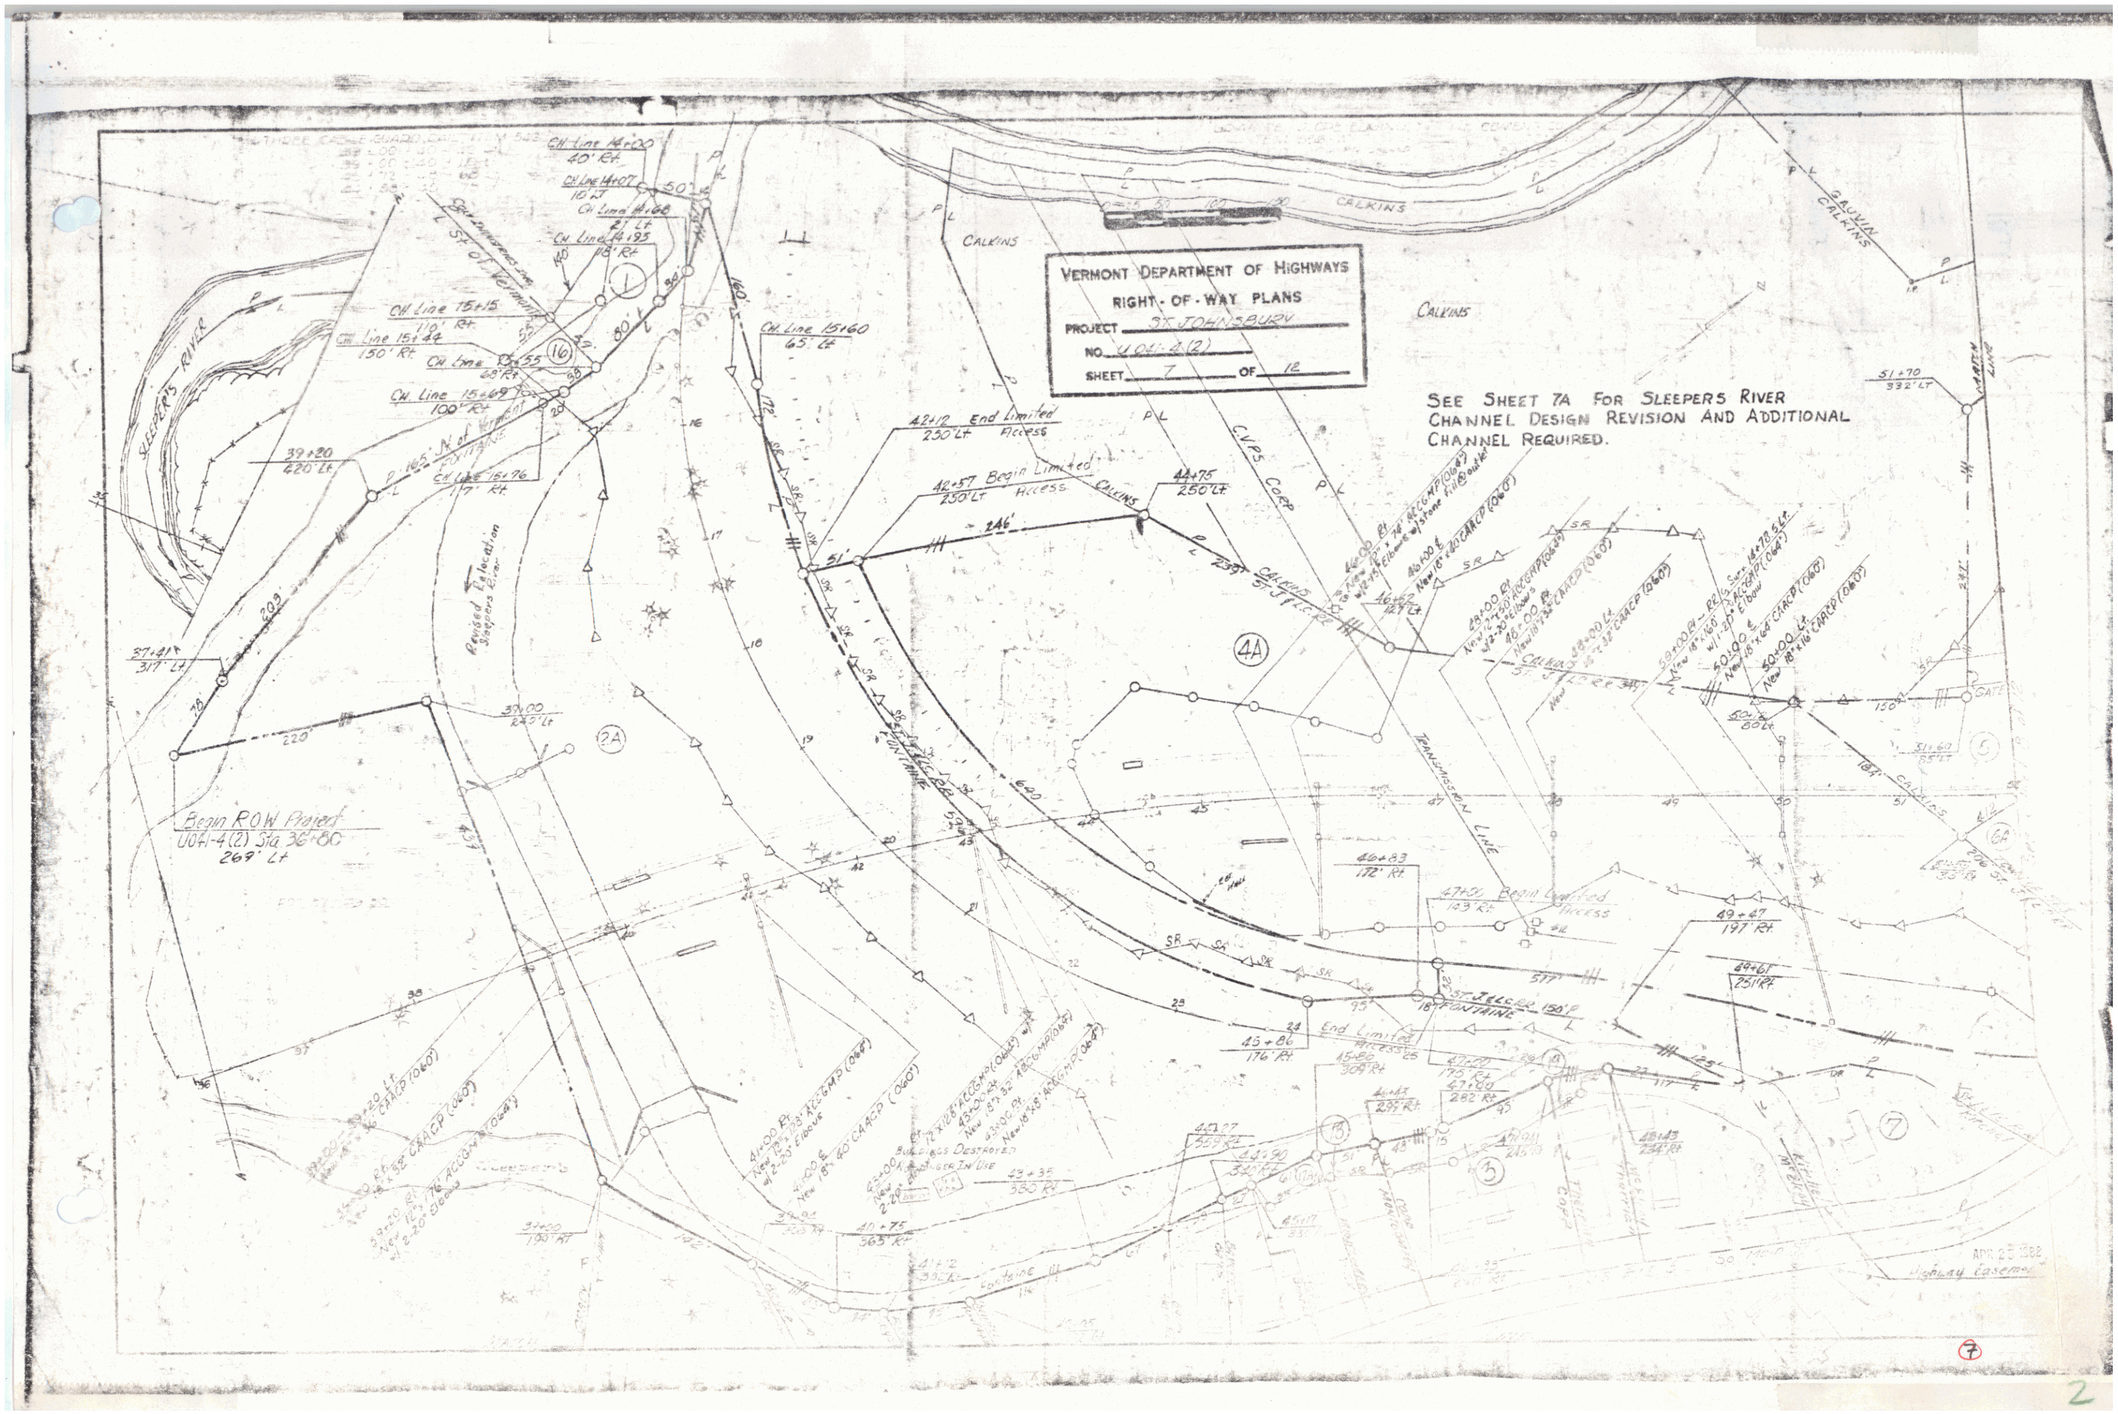
VERMONT DEPARTMENT OF HIGHWAYS
RIGHT-OF-WAY PLANS
PROJECT ST JOHNSBURY
NO. U OH-2(2)
SHEET 7 OF 12
SEE SHEET 7A FOR SLEEPERS RIVER CHANNEL DESIGN REVISION AND ADDITIONAL CHANNEL REQUIRED.
SLEEPERS RIVER
CALKINS
Begin ROW Project U OH-4(2) Sta 36+80 269' Lt
Revised Location Sleepers River
C.V.P.S. Corp
Transmission Line
Highway Easement