GROUTED COBBLE GUTTER REQUIRED

STATIONS	SIDE	WIDTH	LENG.	AREA
7+80-9+00	LEFT	5 ft.	120 ft.	40 sq. yds.

7-E 1929 4 73

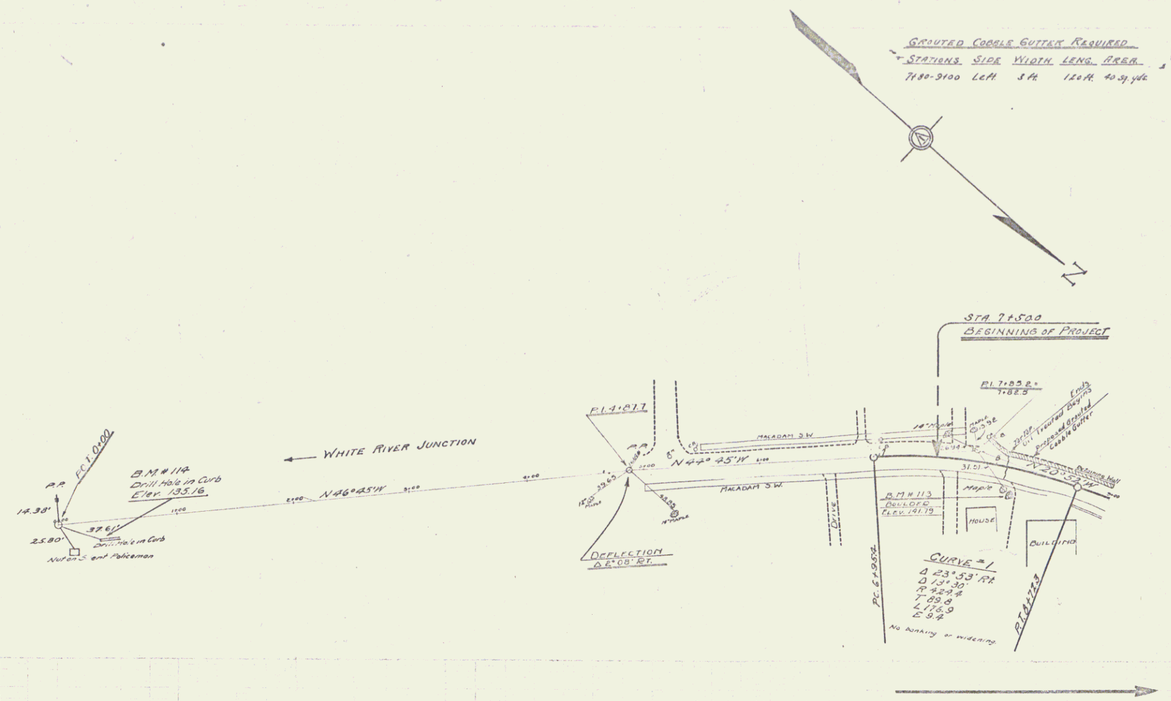

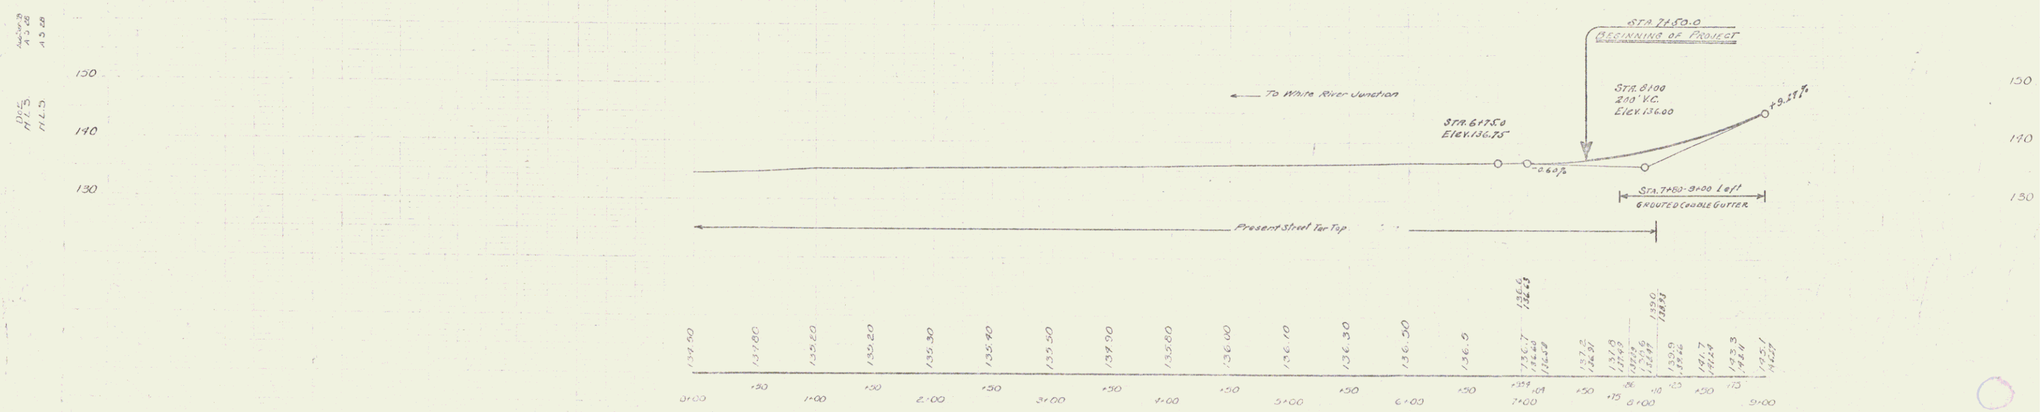

B.M. #113 BOULDER RIGHT DIA. 8'+15 ~ELEV 141.19

B.M. #114 Drill Hole in Granite Curb Right of Sta. 0+ Elev. 135.16

DEVILS E 116 TTE
SHEET 4 OF 73