Wood Guard Rail Required

Station	Left	Right
171+02-171+26	24 ft.	24 ft.

New Reinf. Conc. Pipe Culverts Required

Station	Diam.	Leng.	Conc.	Steel
171+14	24"	32 ft.	2.5 c.y.	54#

New Driveway Pipe Culverts Required
Corrug. Galv. Metal Pipe

Station	Side	Diam.	Leng.	Cam. Rubble Masonry
175+60	Lt.	12"	30 ft.	1.6 cu yds.

77E 1939 16 73

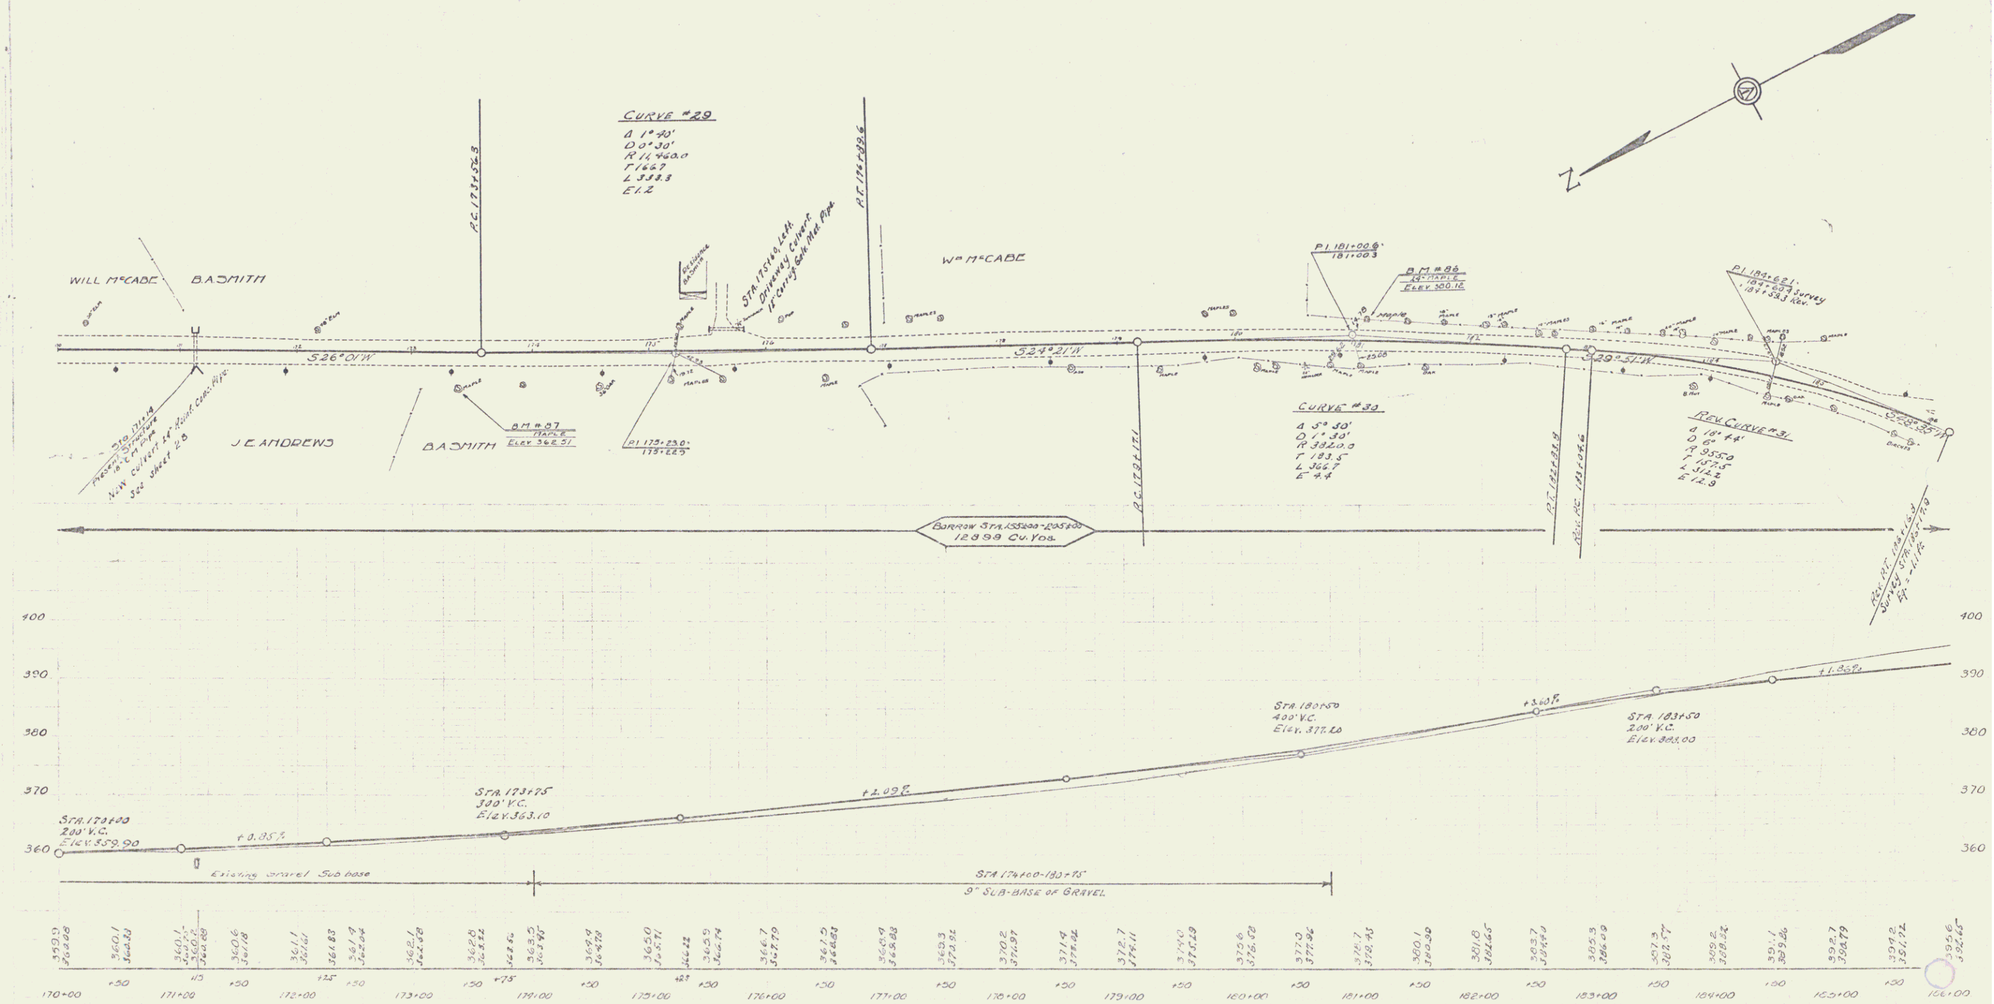

BM #86 24" MAPLE LEFT STA. 181+11 ~ELEV. 380.12

BM #87 16" MAPLE RIGHT STA. 175+37 ~ELEV. 362.51

SERIES E No 77E
SHEET 16 OF 73

14