FED. ROAD DIST. NO.	STATE	NRM PROJ. NO.	FISCAL YEAR	SHEET NO.	TOTAL SHEETS
3	VT.	135C 1935	1935	6	22

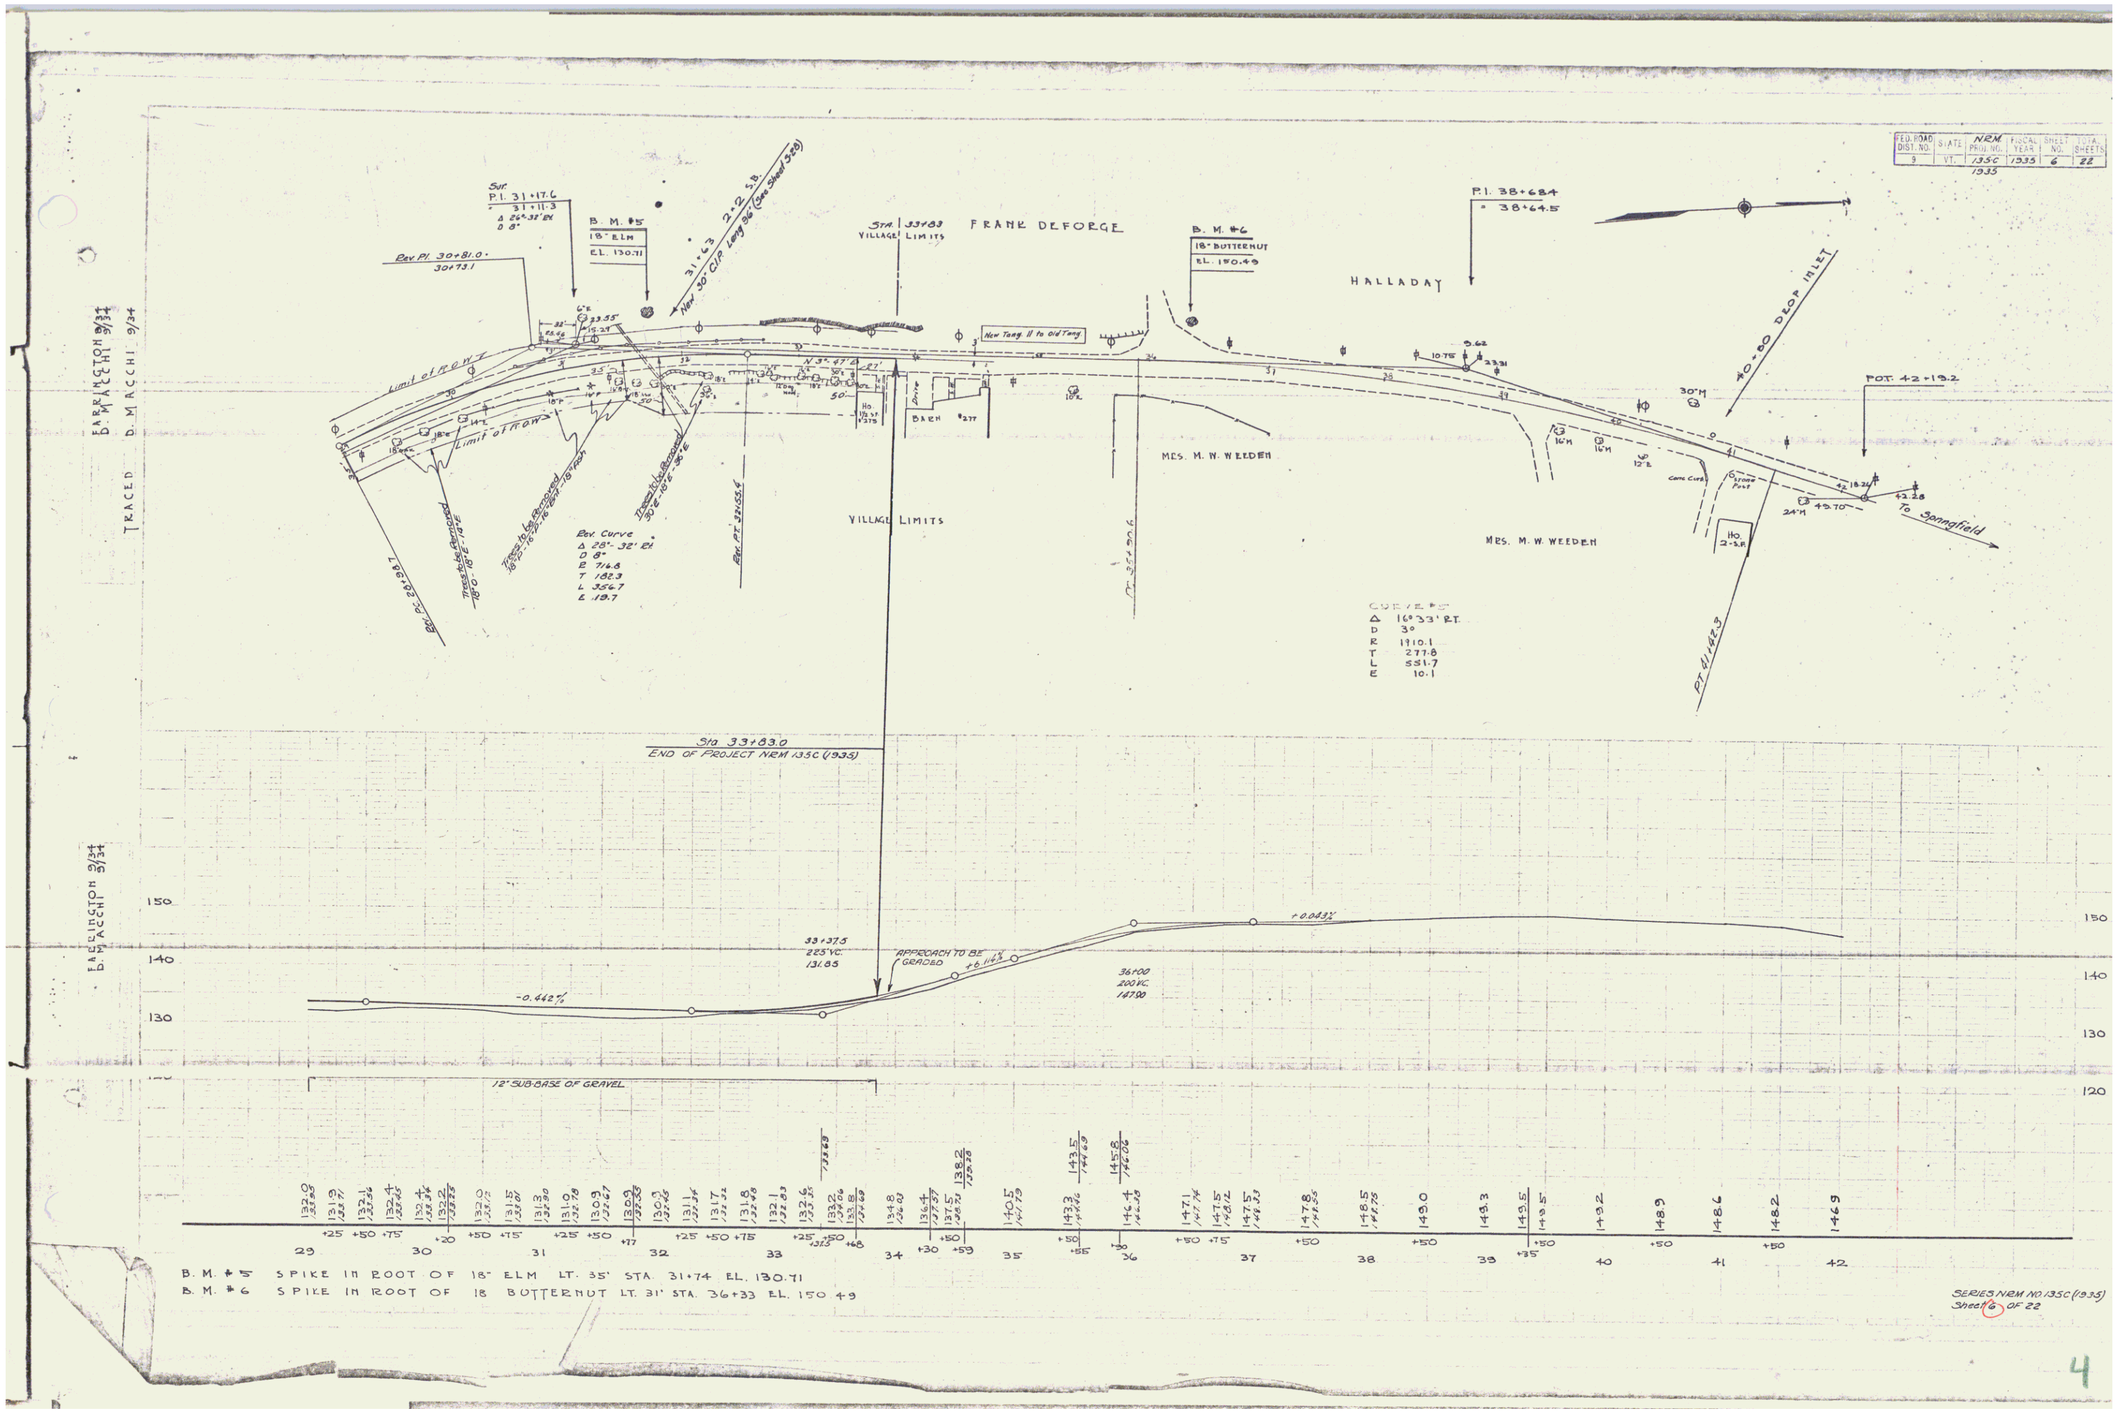

BARRINGTON 9/34
TRACED D. MACCHI 9/34

BARRINGTON 9/34
D. MACCHI 9/34

4