

WOOD GUARD RAIL REQUIRED



LEFT
Sta. 13+00 to 14+04 Length 24 ft.
" 20+60 to 20+82 " 24 ft.
RIGHT
Sta. 13+00 to 14+04 Length 24 ft.
" 20+60 to 20+82 " 24 ft.

NEW CULVERTS REQUIRED

Sta. 13+82, 18" Rein. Conc. Pipe, 32 lin ft.
Concrete Class A (1-2-4) 1.9 cu yds.
Reinforcing Steel 60 pounds
Sta. 20+60, 30" Rein. Conc. Pipe, 32 lin ft.
Concrete Class A (1-2-4) 3.5 cu yds.
Reinforcing Steel 66 pounds

VER. ROAD	STATION	VERT. ADJ.	STATION	VERT. ADJ.	TOTAL
5	V2	650	1925	2	3

1-1/2" 6x6

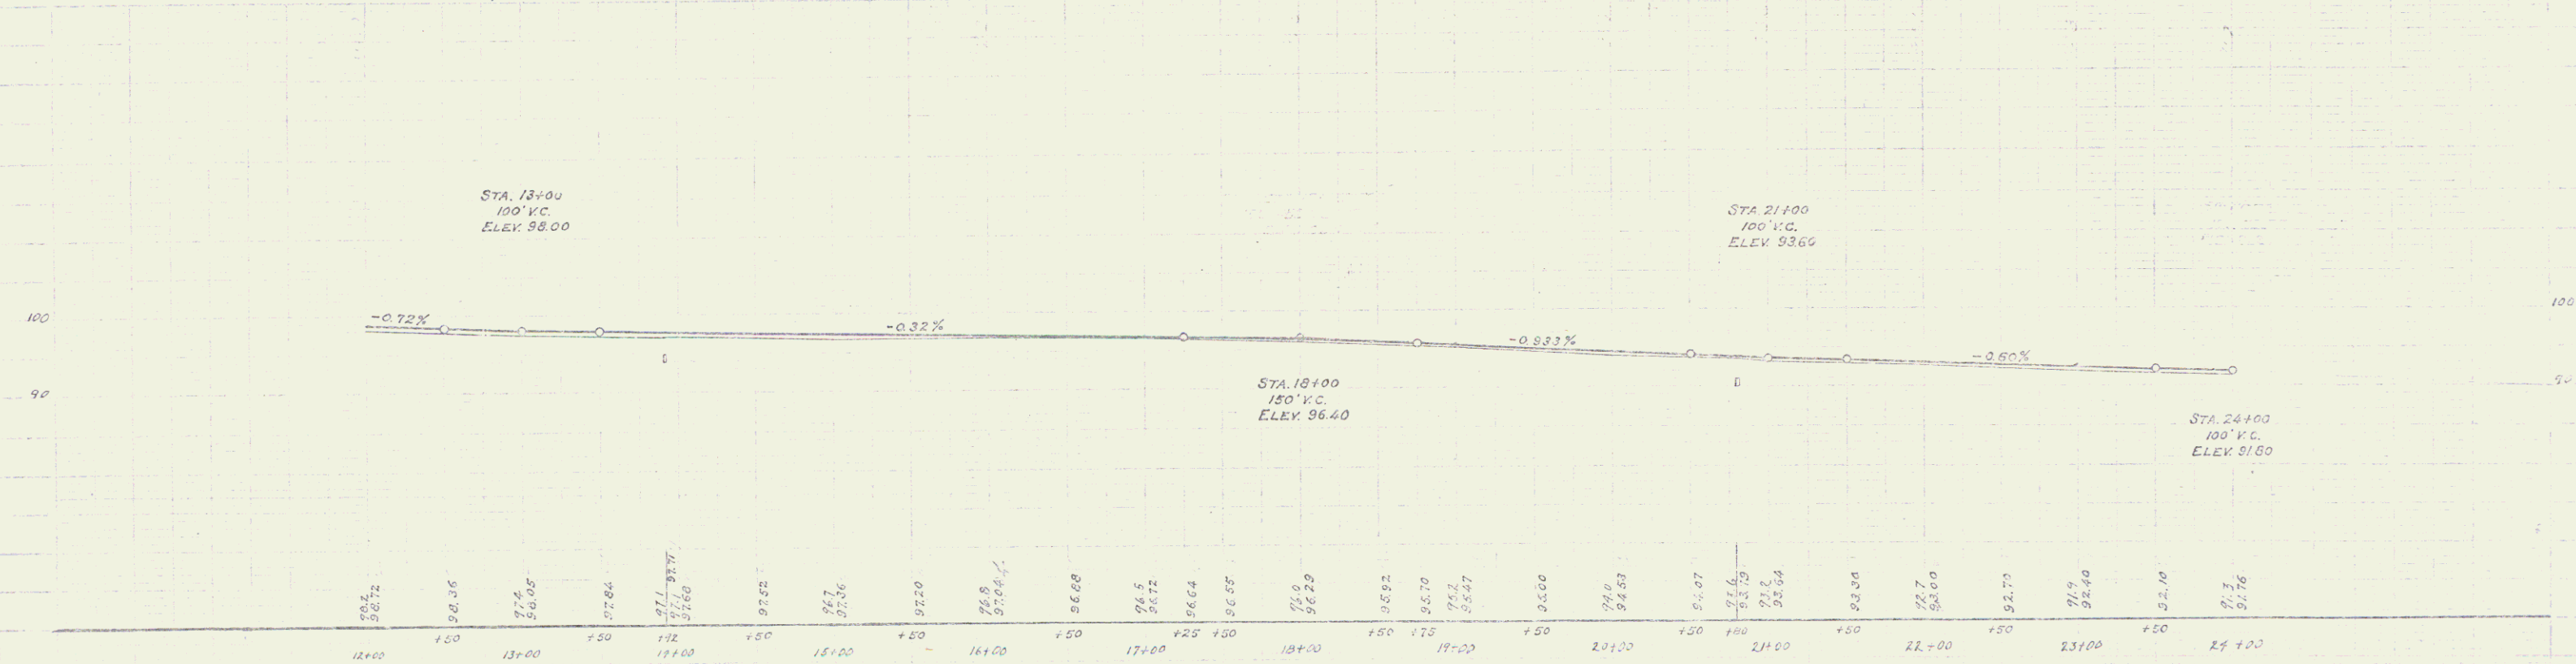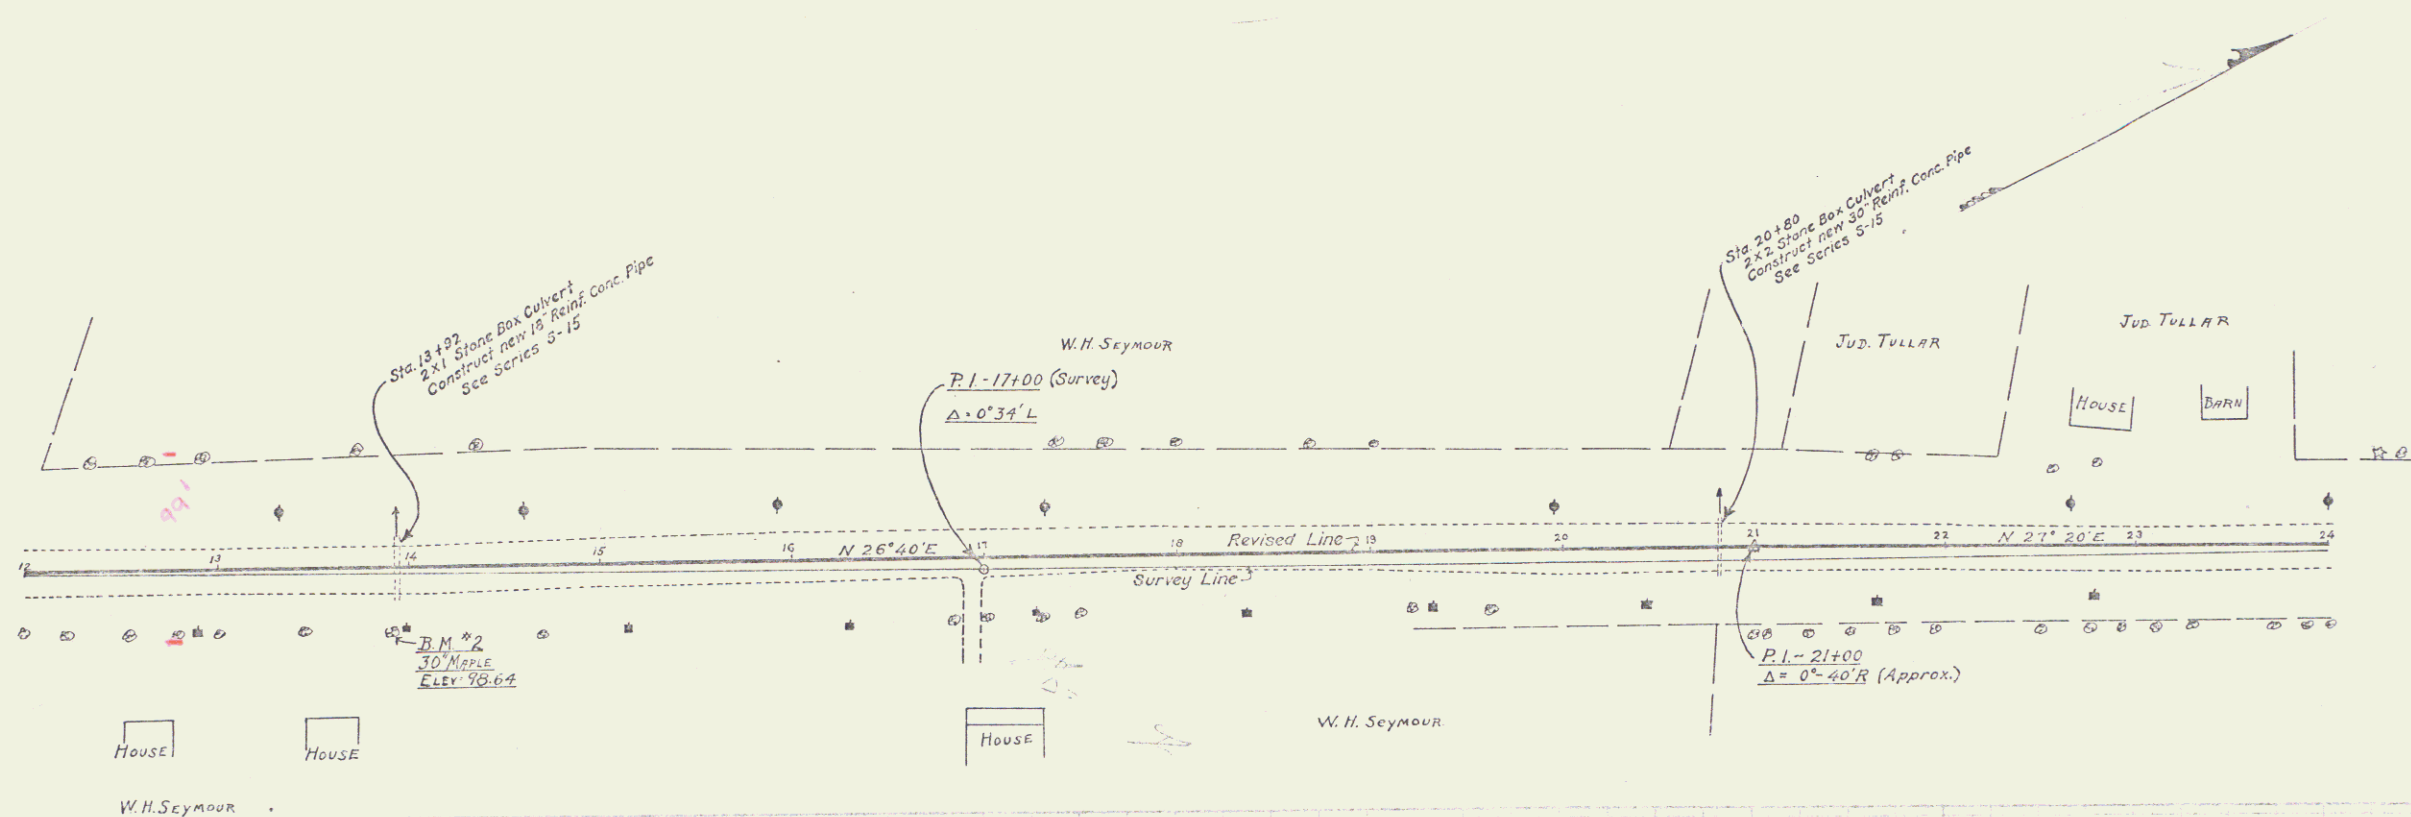

B.M. #2 Spike in root of 30" Maple, right of Sta. 13+85 - Elev. 96.64

SERIES F-13 82D
SHEET 3 OF 8

TABLE 21 102 6