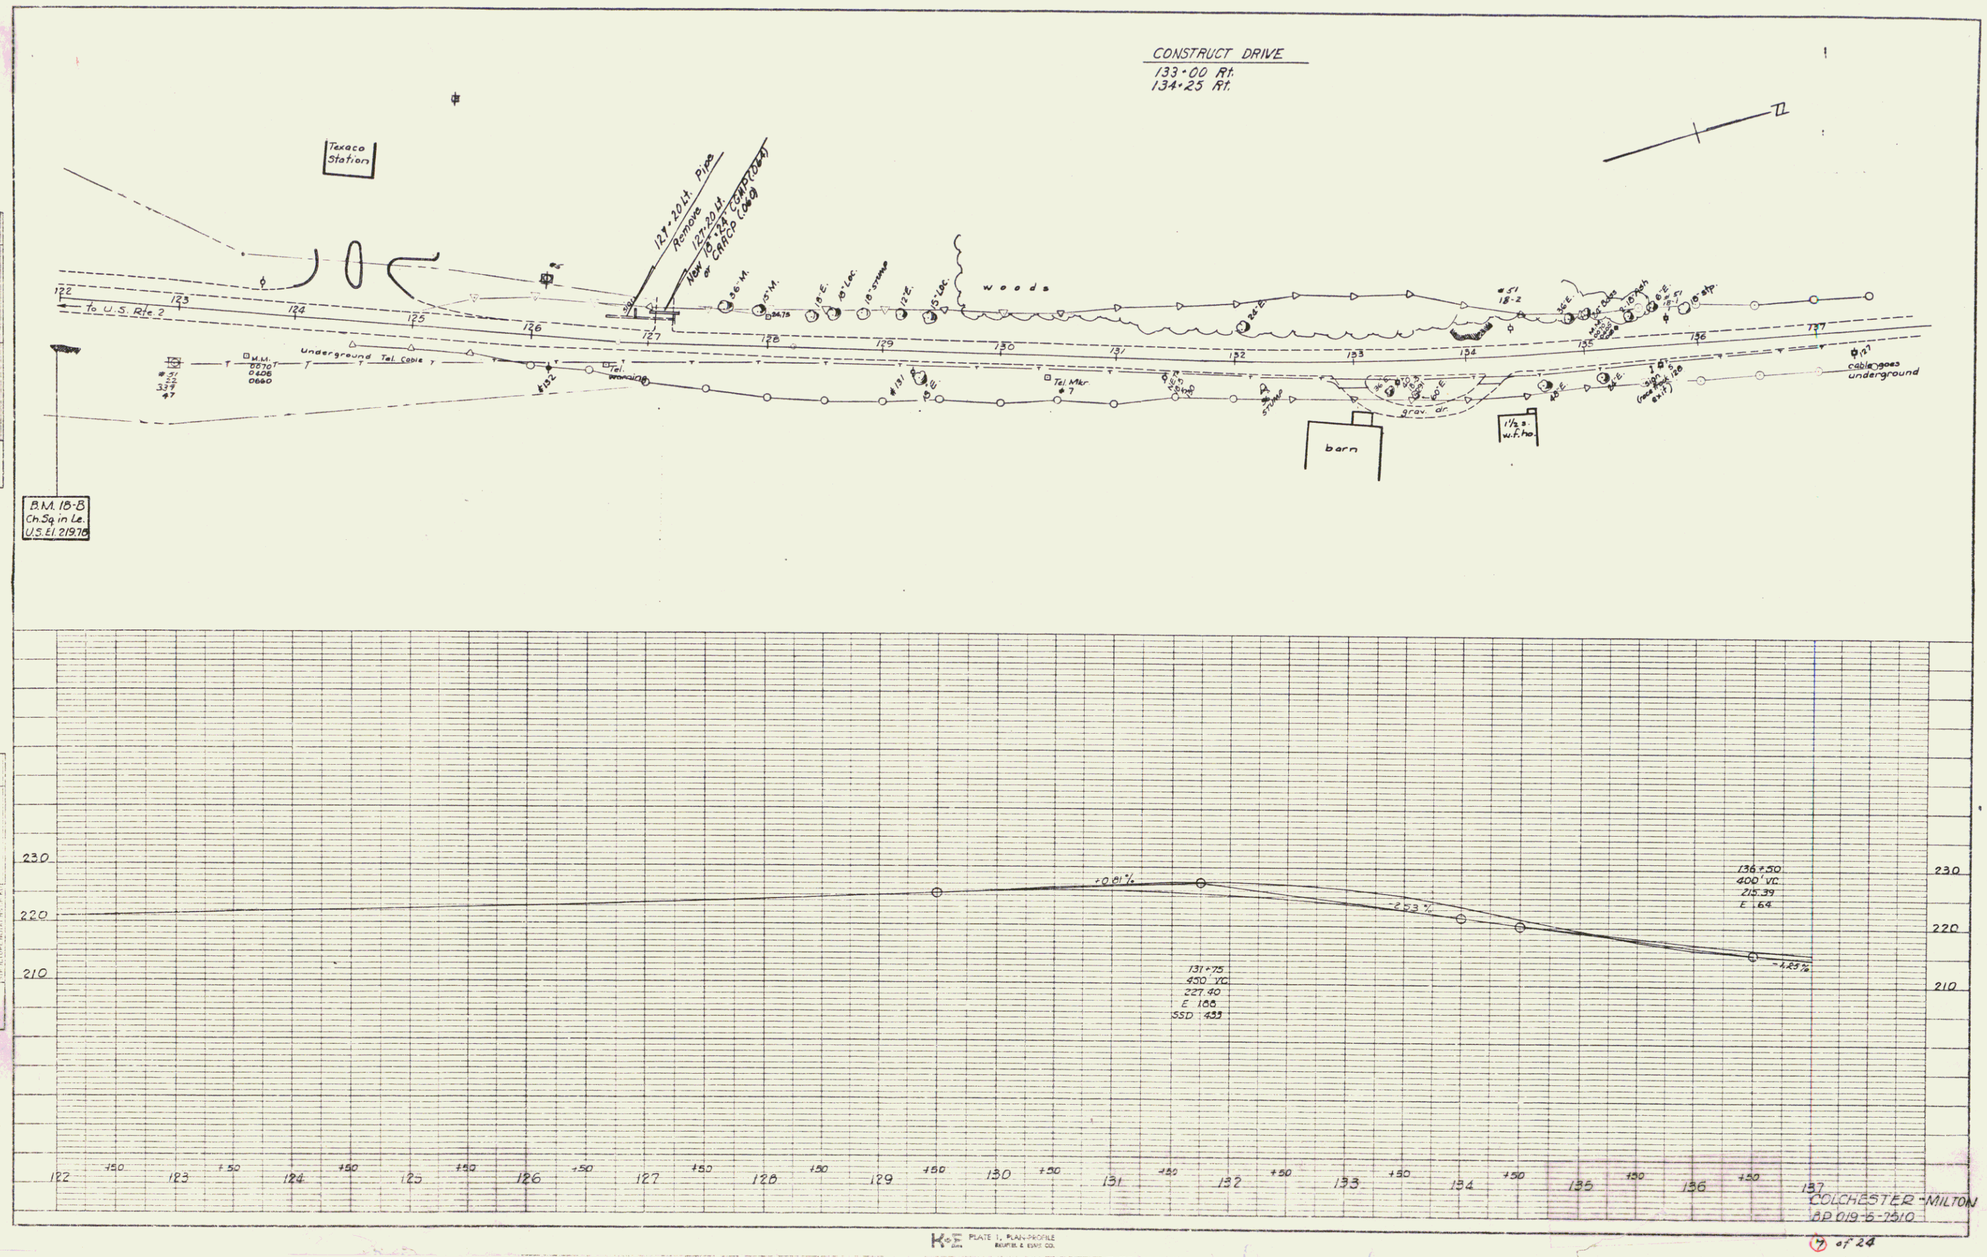
CONSTRUCT DRIVE
133+00 Rt.
134+25 Rt.
Texaco Station
To U.S. Rte. 2
Underground Tel. Cable
B.M. 18-B
Ch. Sq. in Le.
U.S. El. 219.76
12.2+20 Lt. Pipe Remove
127+20 Lt. Install 18" CMP (Dual) at CATCH Cond.
woods
barn
grav. dr.
cable goes underground
PLAN
PROFILE
-0.81%
-2.53%
-4.25%
131+75
450' VC
227.40
E 156
SSD 433
136+50
400' VC
218.39
E 64
COLCHESTER-MILTON
BP 019-B-7310
PLATE 1, PLAN-PROFILE
BOWIE & EVANS CO.
7 of 24