PARCEL	INSTRUMENT	DATE	GRANTOR	GRANTEE	RECORDED GEORGIA BOOK	PAGE	DATE	REMARKS
A.B.	WDOE	8-9-66	JOHN McGRATH	ST. OF VT.	23	565-66	8-16-66	Cont. 564+50

FED. ROAD DIST. NO.	STATE	FED. AID PROJ. NO.	FISCAL YEAR	SHEET NO.	TOTAL SHEETS
2		52(6)		5	45

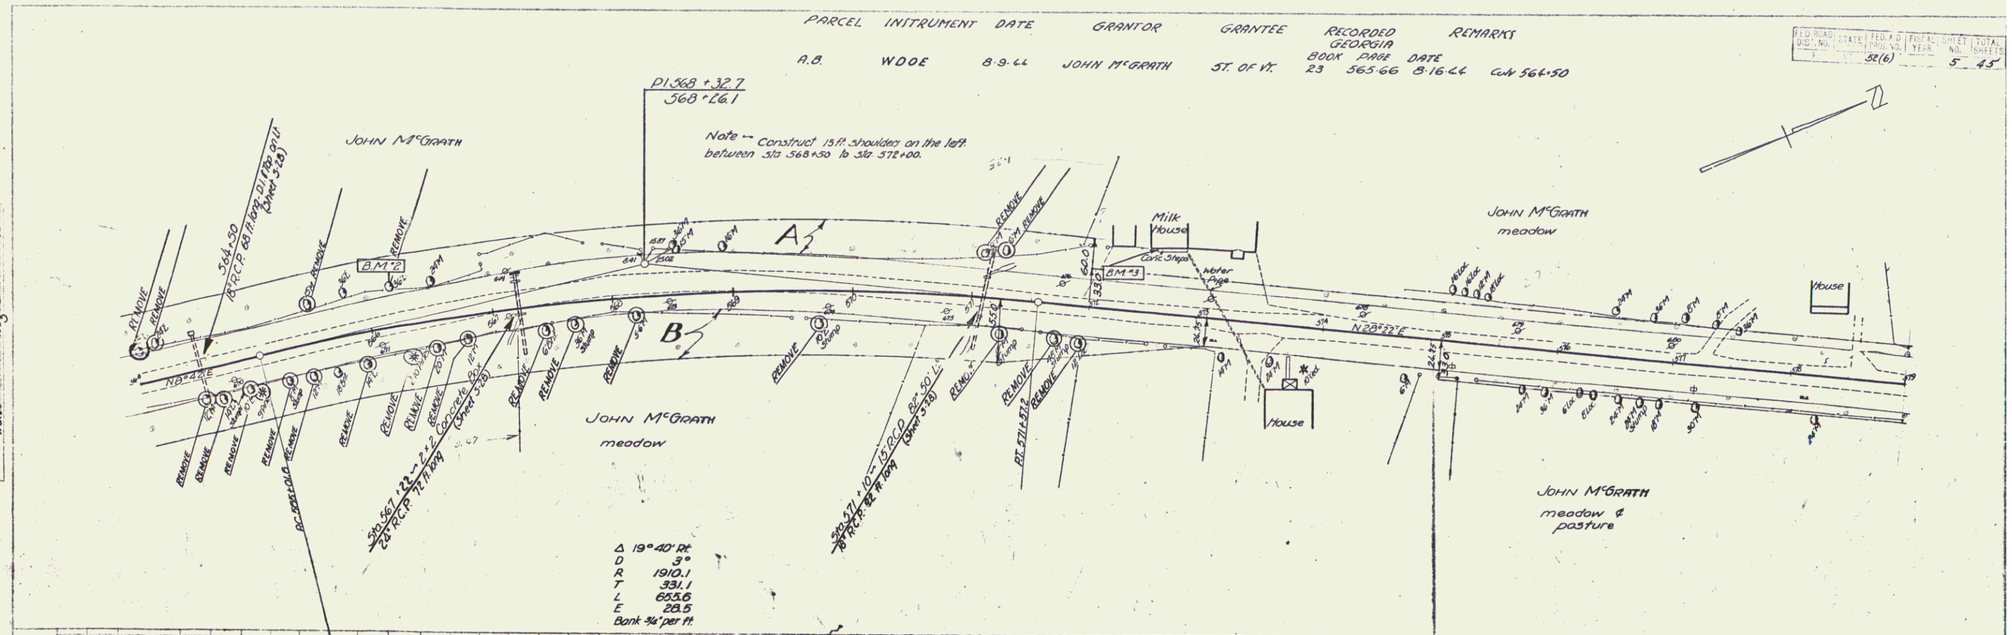

GEORGIA F.A.P. 52(6)
Sheet 5 of 45 Sheets

3