FED. ROAD DIST. NO.	STATE	FED. AID PROJ. NO.	FISCAL YEAR	SHEET NO.	TOTAL SHEETS
5	VT.	15	1918	11	29

GUARD RAIL REQUIRED
ON LEFT
Sta. 131+28 to sta. 131+52 length 24 ft
ON RIGHT
Sta. 131+28 to sta. 131+52 length 24 ft
TOTAL THIS SHEET 48 ft

NEW CULVERTS REQUIRED
Sta. 131+40 18" Cor. Iron Pipe 28 ft
1-2-4 Concrete Headwalls 1.8 cu. yds.

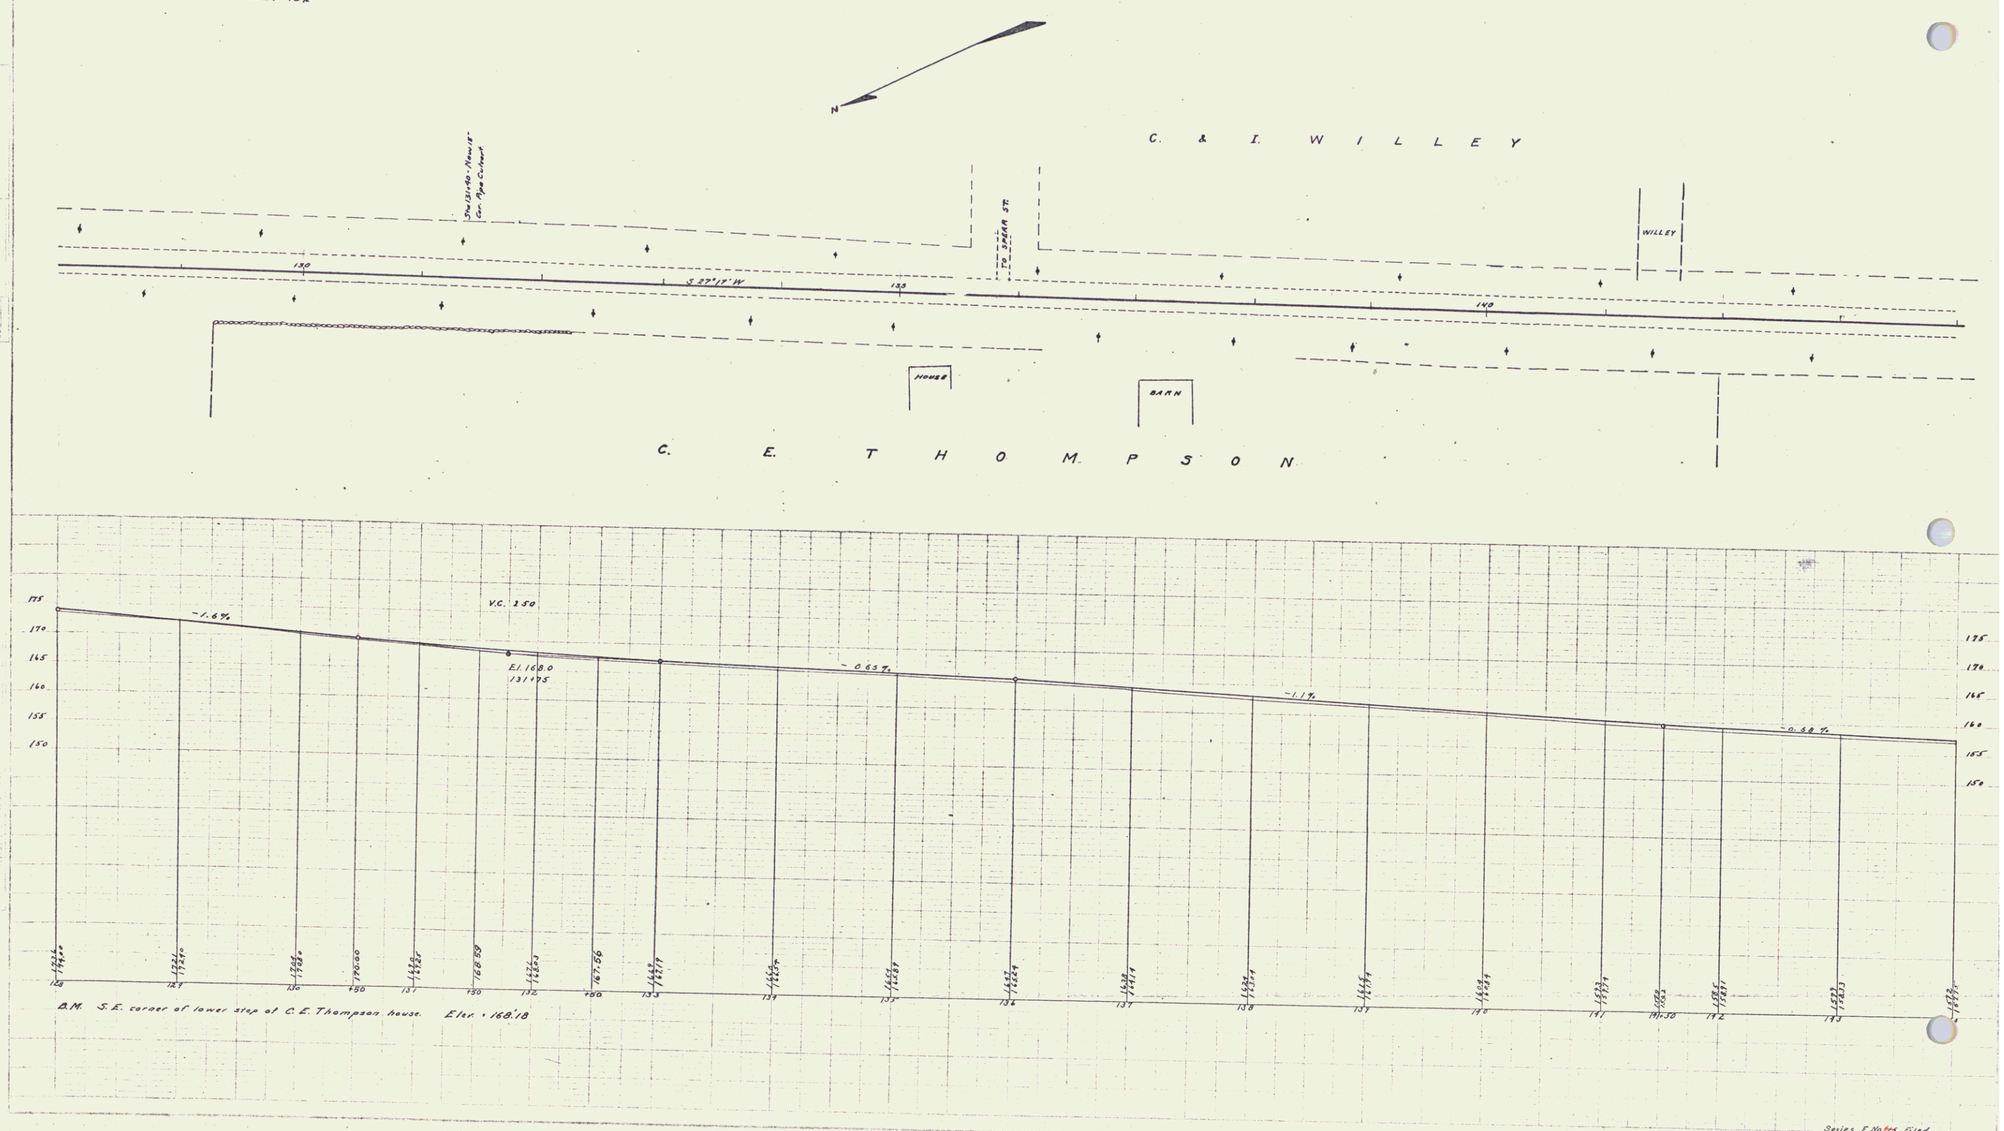

Series F Notes filed
Sheet 11 of 29

10