| FED. ROAD DIST. NO. | STATE | FED. AID PROJ. NO. | FISCAL YEAR | SHEET NO. | TOTAL SHEETS |
|---|---|---|---|---|---|
| 9 | VI | 35 | 1921 | 4 | 18 |

**GUARD RAIL REQUIRED**

ON LEFT
Sta. 19+84 to Sta. 20+08 Length 24 ft.
ON RIGHT
Sta. 19+84 to Sta. 20+08 Length 24 ft.

TOTAL THIS SHEET 48 ft.

**CULVERT REPAIRS REQUIRED**

Sta. 19+96 20" Corr. Iron Pipe 2 ft.
1-2-5 Concrete 1.8 cu. yd.

**RELAYING PIPE CULVERTS**

Sta. 19+96 20" Corr. Iron Pipe 30 ft.

**SUB BASE REQUIRED**

Sta. 14+00 to Sta. 28+00 Length 1400 ft.

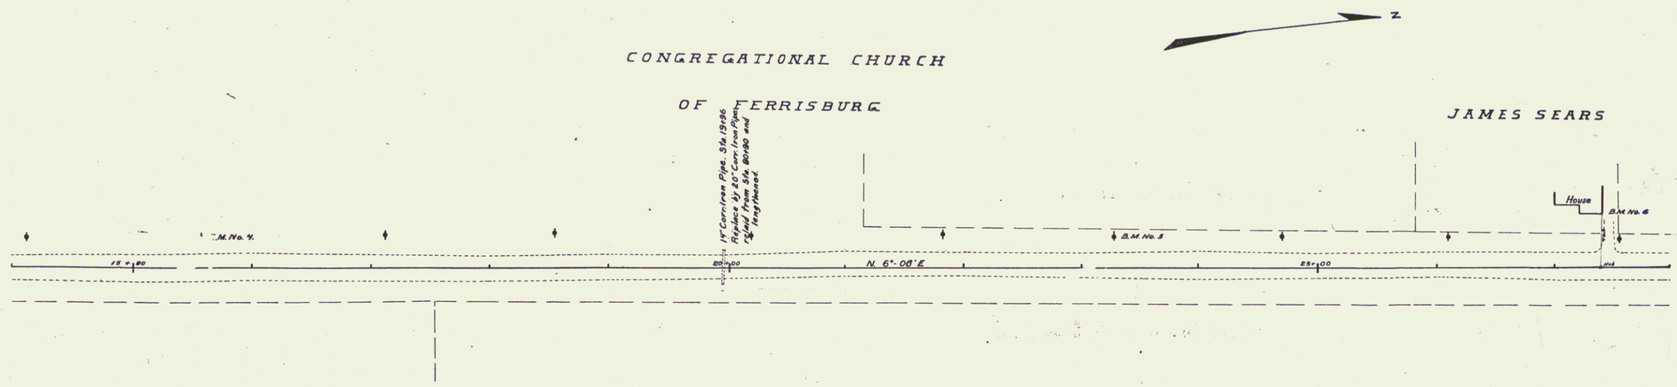


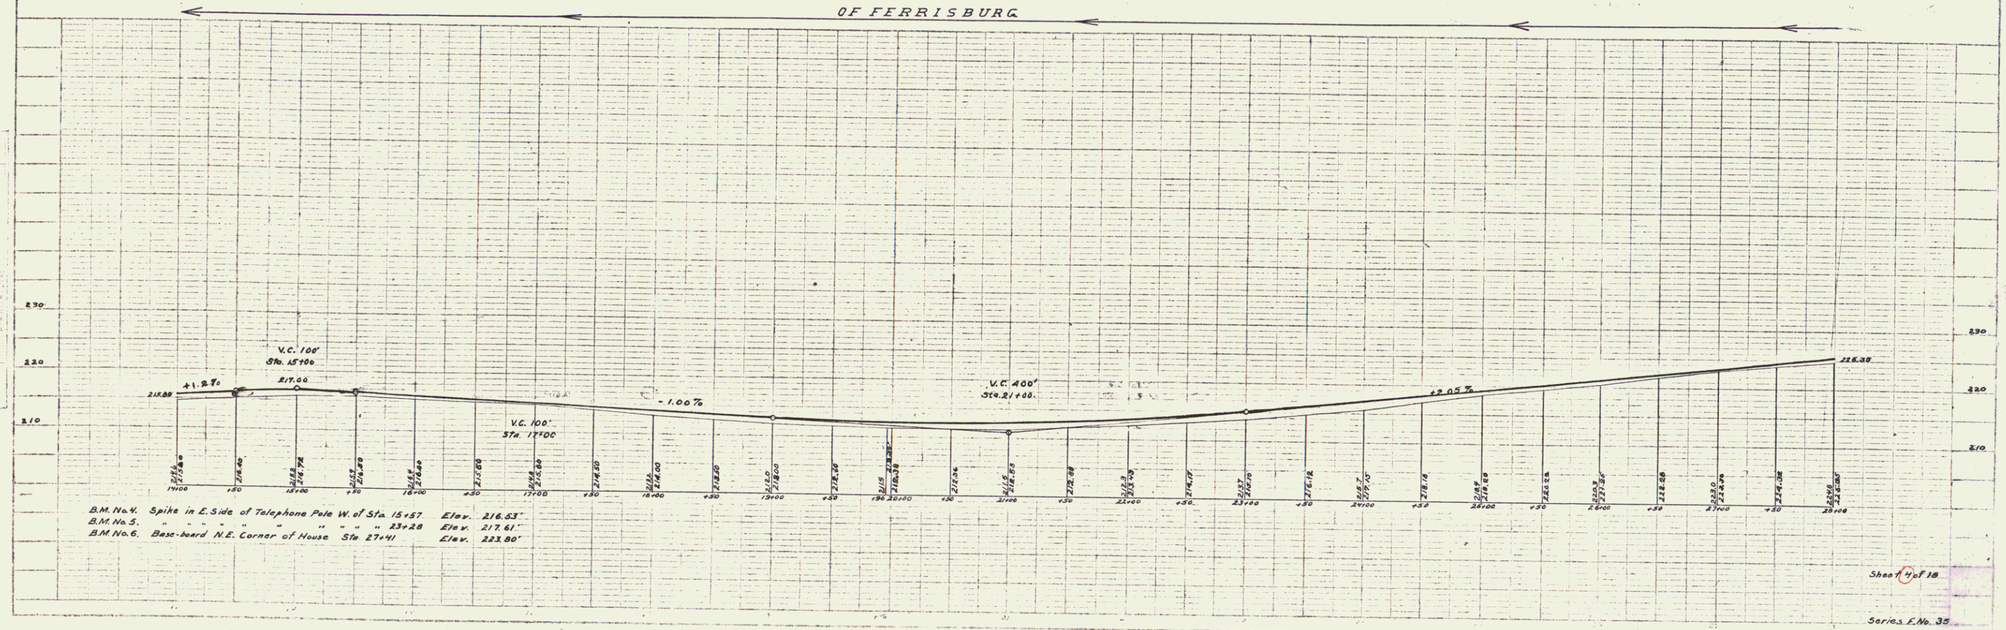


B.M. No. 4. Spike in E. Side of Telephone Pole W. of Sta. 15+57 Elev. 216.53'
B.M. No. 5. " " " " " " " " " 23+28 Elev. 217.61'
B.M. No. 6. Base-board N.E. Corner of House Sta. 27+41 Elev. 223.80'

Sheet 4 of 18

Series F. No. 35

3