| FED ROAD DIST NO | STATE | FED AID PROJ NO | FISCAL YEAR | SHEET NO | TOTAL SHEETS |
|---|---|---|---|---|---|
| 9 | VT | 35 | 1921 | 5 | 18 |

**GUARD RAIL REQUIRED**

ON LEFT

Sta. 35+25 to 35+49 Length 24 ft.

ON RIGHT

Sta. 35+25 to 35+49 Length 24 ft.

TOTAL THIS SHEET 48 ft.

**CULVERT REPAIRS REQUIRED**

Sta. 35+37. 18" Corr. Iron Pipe 32 ft.
1-2½-5 Concrete 1.5 cu.yd.

**SUB BASE REQUIRED**

Sta. 28+00 to 42+00 Length 1400 ft.

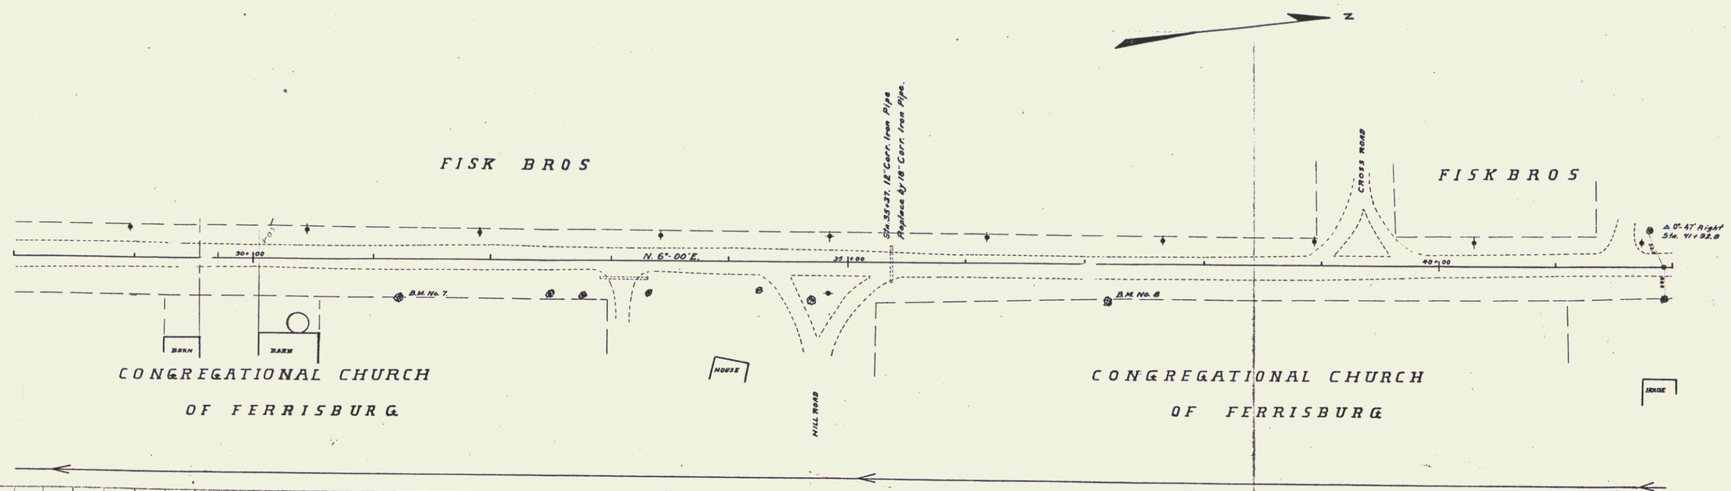


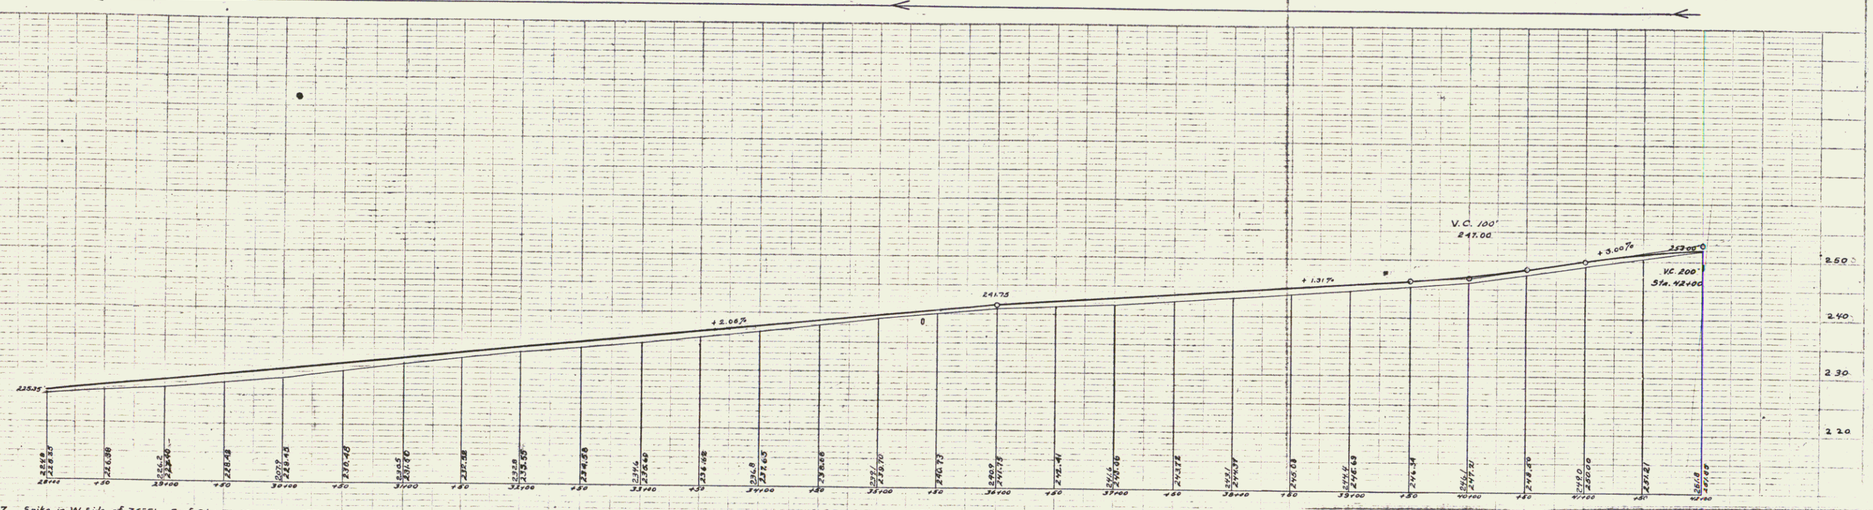


B.M. No. 7. Spike in W. Side of 36" Elm E. of Sta. 31+20 Elev. 233.15'.
B.M. No. 8. " " " " 30" " " " 37+20 Elev. 243.50'.

Sheet 5 of 18

Series F. No. 35

4