FED. ROAD DIST. NO.	STATE	FED. AID PROJ. NO.	FISCAL YEAR	SHEET NO.	TOTAL SHEETS
9	VT.	BRC	1927	19	62

GUARD RAIL REQUIRED

LEFT
STA. 231+77 to 232+01 = 24 ft
RIGHT
STA. 231+77 to 232+01 = 24 ft
TOTAL THIS SHEET 48 ft

NEW CULVERTS REQUIRED

STA. 231+84 15" Reinforced Concrete Pipe Length 32 ft.
Class B Conc. (1-2½-5) 2.1 Cy.
Reinf. Steel 33 lb.

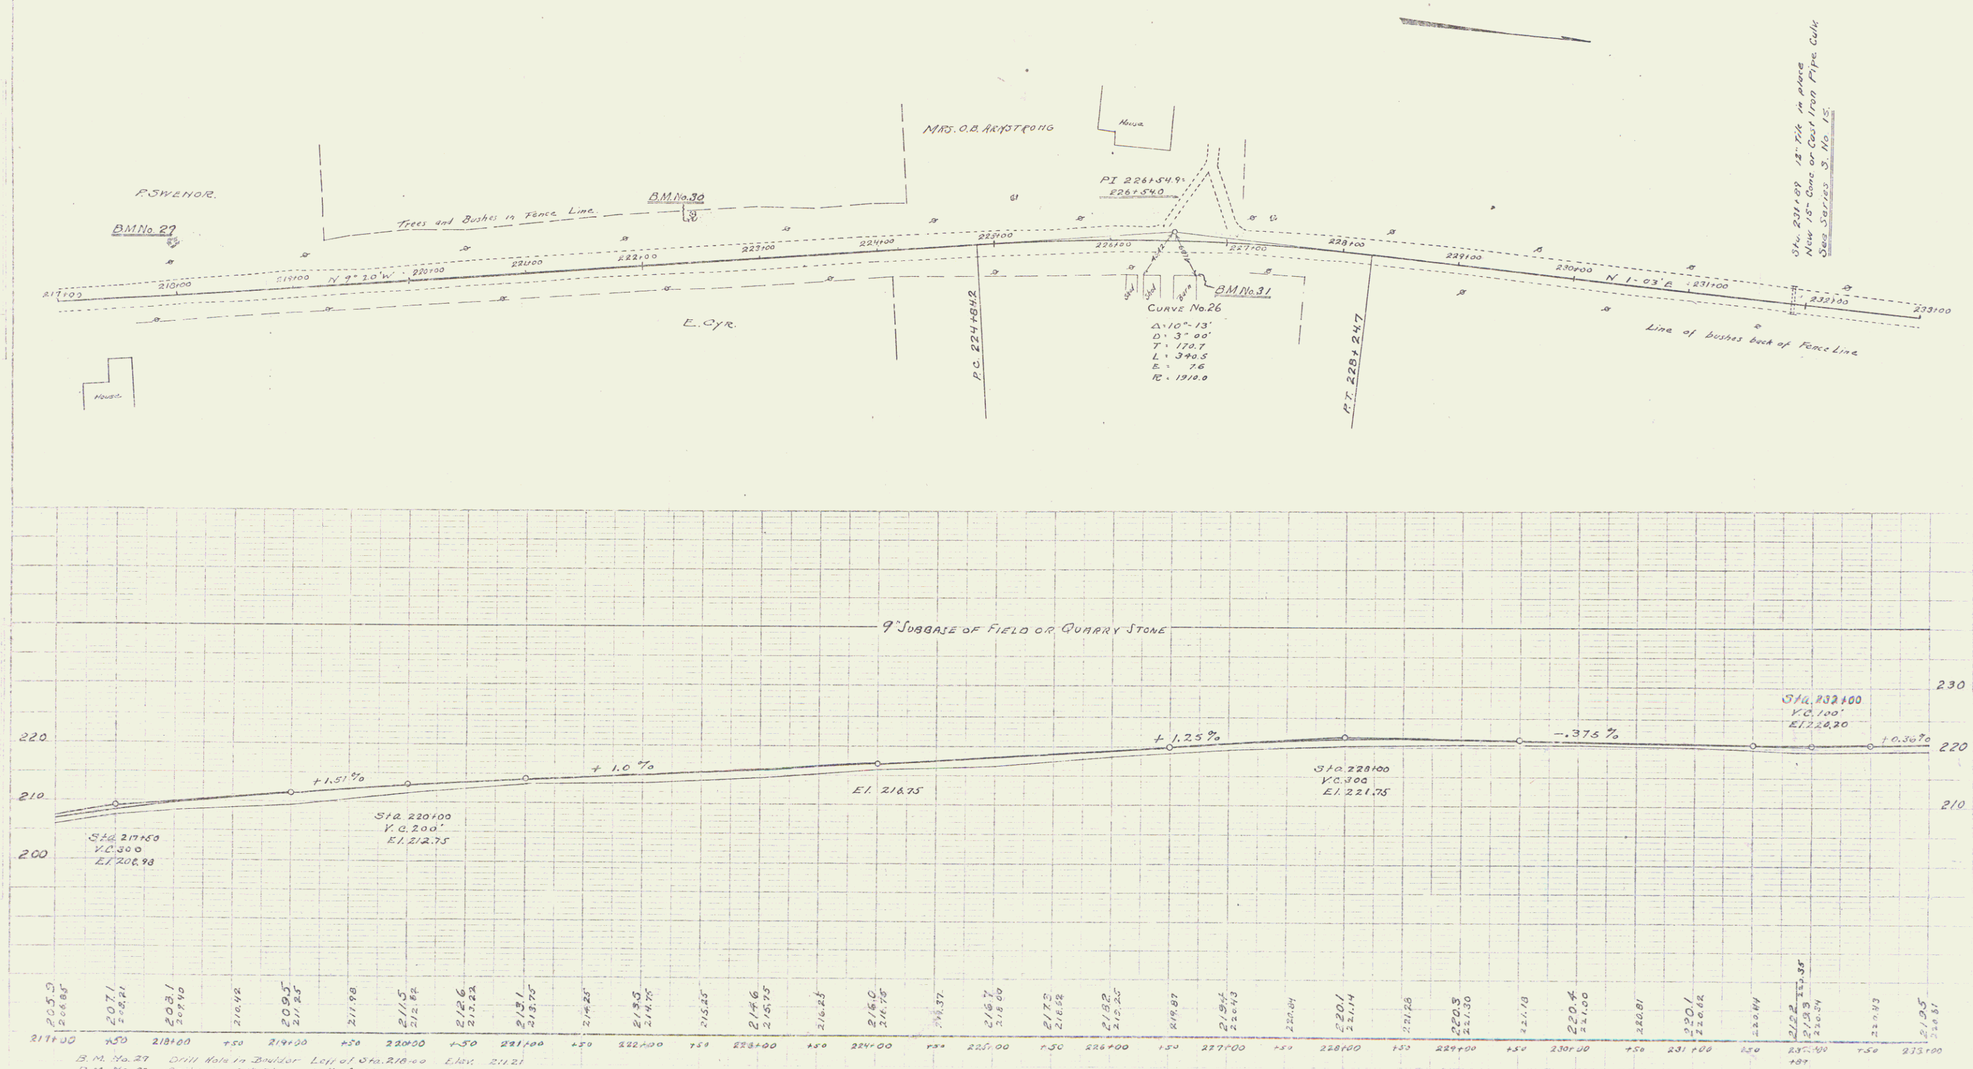

B.M. No. 27 Drill Hole in Boulder Left of Sta. 218+00 Elev. 211.21
B.M. No. 30 Spike in 24" Elm Left of Sta. 222+44 Elev. 215.54
B.M. No. 31 N.W. Cor. Concrete Post Under N.W. Cor. of Barn Sta. 228+75 Elev. 220.31

Series No. 62.6.
Sheet 18 of 62

17