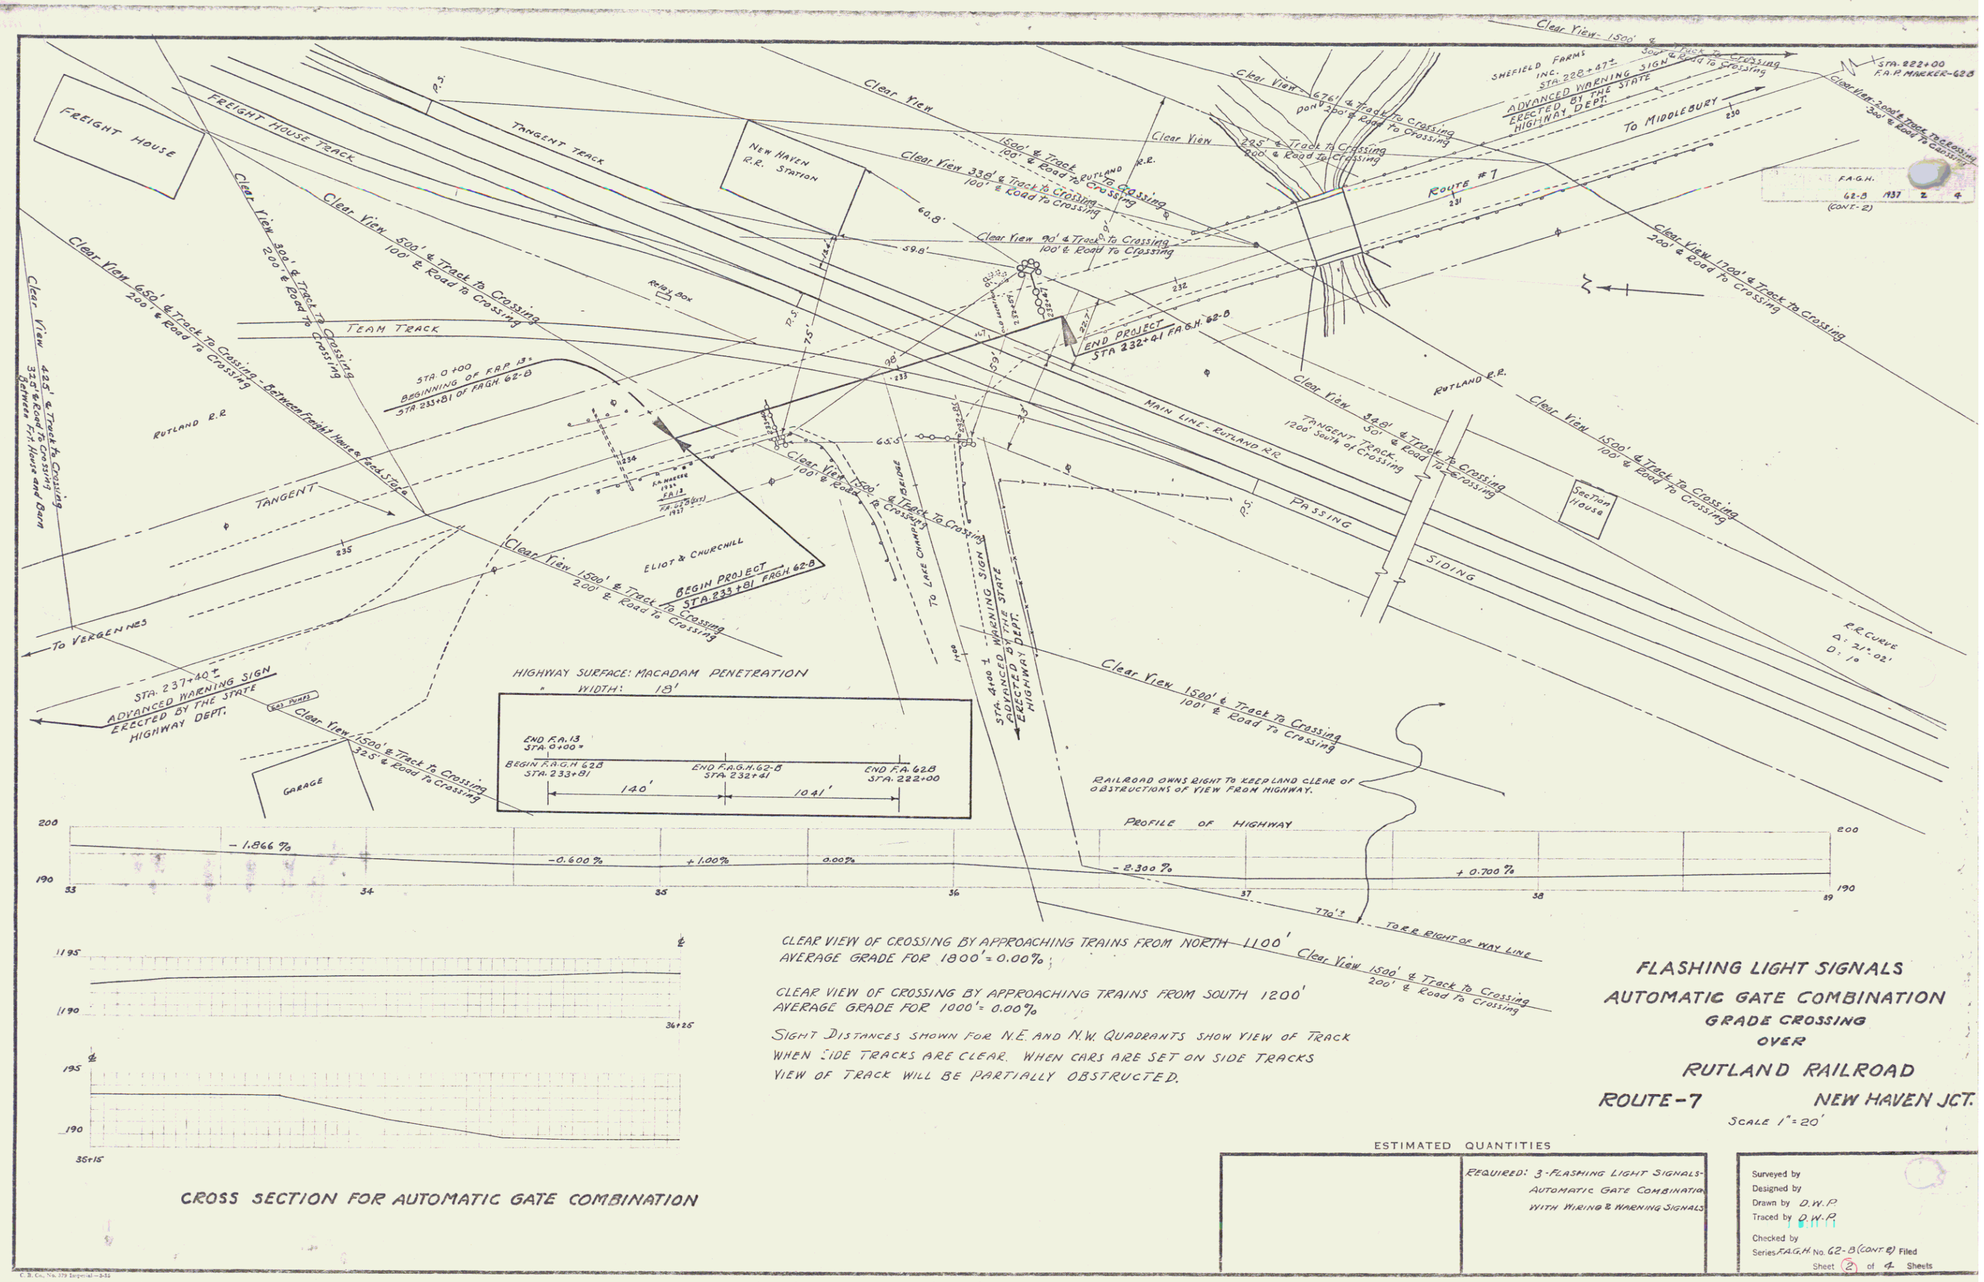

CLEAR VIEW OF CROSSING BY APPROACHING TRAINS FROM NORTH 1100'
AVERAGE GRADE FOR 1800' = 0.00%

CLEAR VIEW OF CROSSING BY APPROACHING TRAINS FROM SOUTH 1200'
AVERAGE GRADE FOR 1000' = 0.00%

SIGHT DISTANCES SHOWN FOR N.E. AND N.W. QUADRANTS SHOW VIEW OF TRACK WHEN SIDE TRACKS ARE CLEAR. WHEN CARS ARE SET ON SIDE TRACKS VIEW OF TRACK WILL BE PARTIALLY OBSTRUCTED.

CROSS SECTION FOR AUTOMATIC GATE COMBINATION

FLASHING LIGHT SIGNALS
AUTOMATIC GATE COMBINATION
GRADE CROSSING
OVER
RUTLAND RAILROAD

ROUTE-7 NEW HAVEN JCT.

SCALE 1" = 20'

ESTIMATED QUANTITIES

REQUIRED: 3-FLASHING LIGHT SIGNALS-AUTOMATIC GATE COMBINATION WITH WIRING & WARNING SIGNALS

Surveyed by
Designed by
Drawn by D.W.P.
Traced by D.W.P.
Checked by
Series F.A.G.H. No. 62-B (CONT. 2) Filed
Sheet 2 of 4 Sheets