
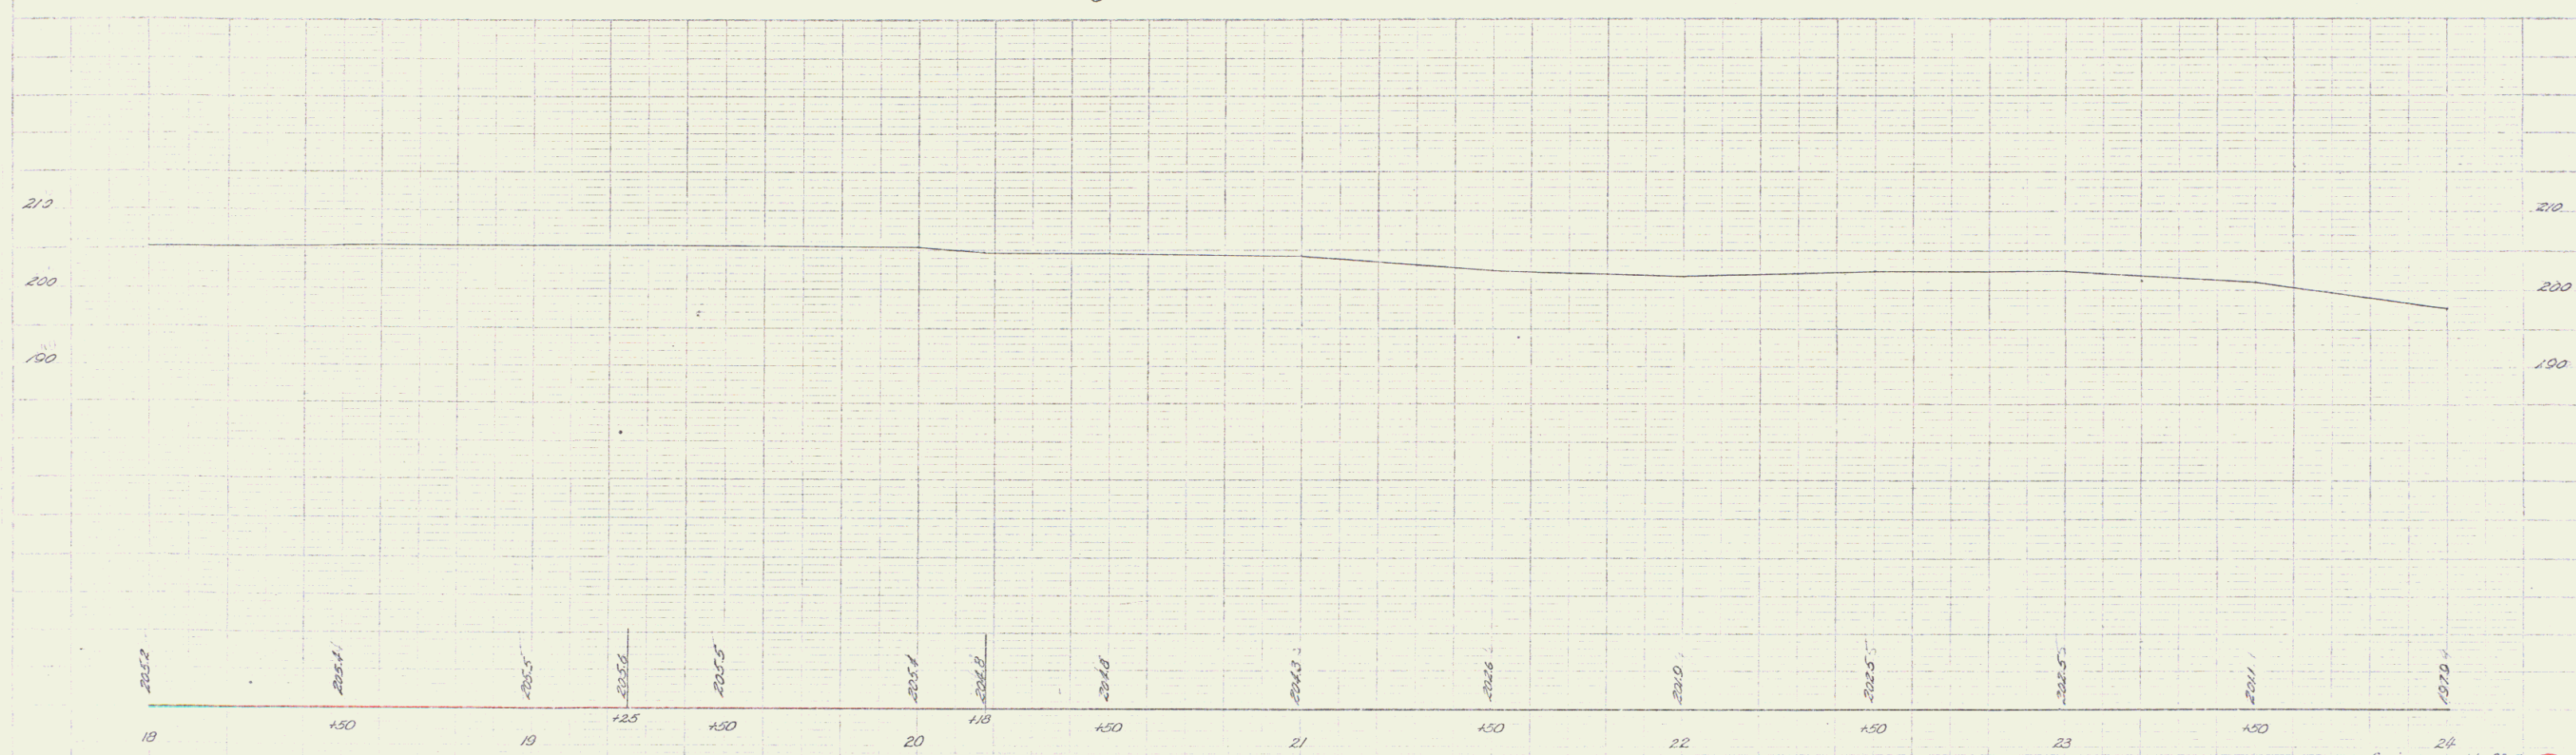


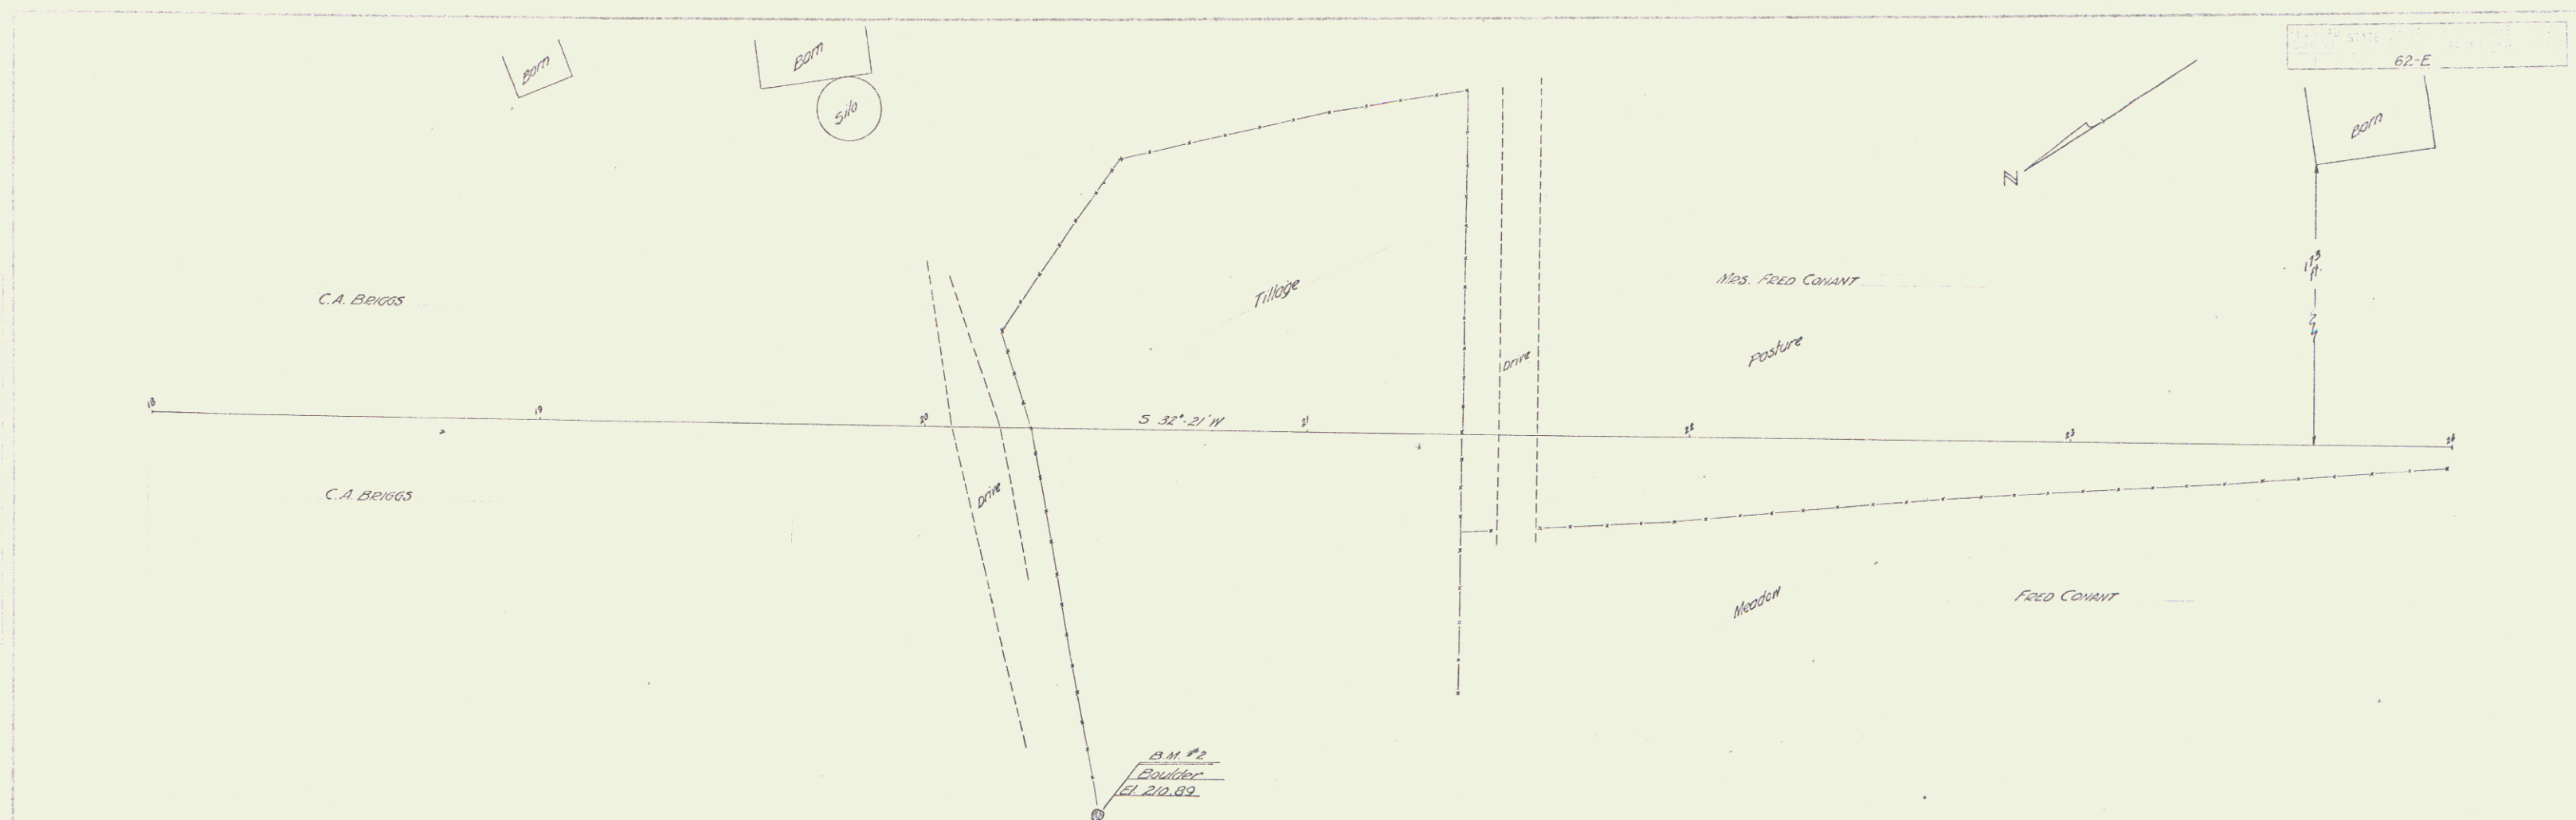

B.M. #2 Paint Spot on Boulder 100 ft. Rt. of Sta 20+47 Elev. 210.89

Series 24 No. 62-E
Sheet of 40