4A T. CASSIUS & BEATRICE P. GUYETTE
STA. U.S. 7 78+00 100' RT. – STA. U.S. 7 91+91 50' RT.
1.76 ACRES ± COND. 7/22/58
RECORDED: FERRISBURG, BOOK 36, PAGE 558, 7/22/58

4B T. CASSIUS & BEATRICE P. GUYETTE
STA. U.S. 7 87+07 – STA. U.S. 7 91+61
SLOPE RTS. COND. 7/22/58
RECORDED: FERRISBURG, BOOK 36, PAGE 558, 7/22/58

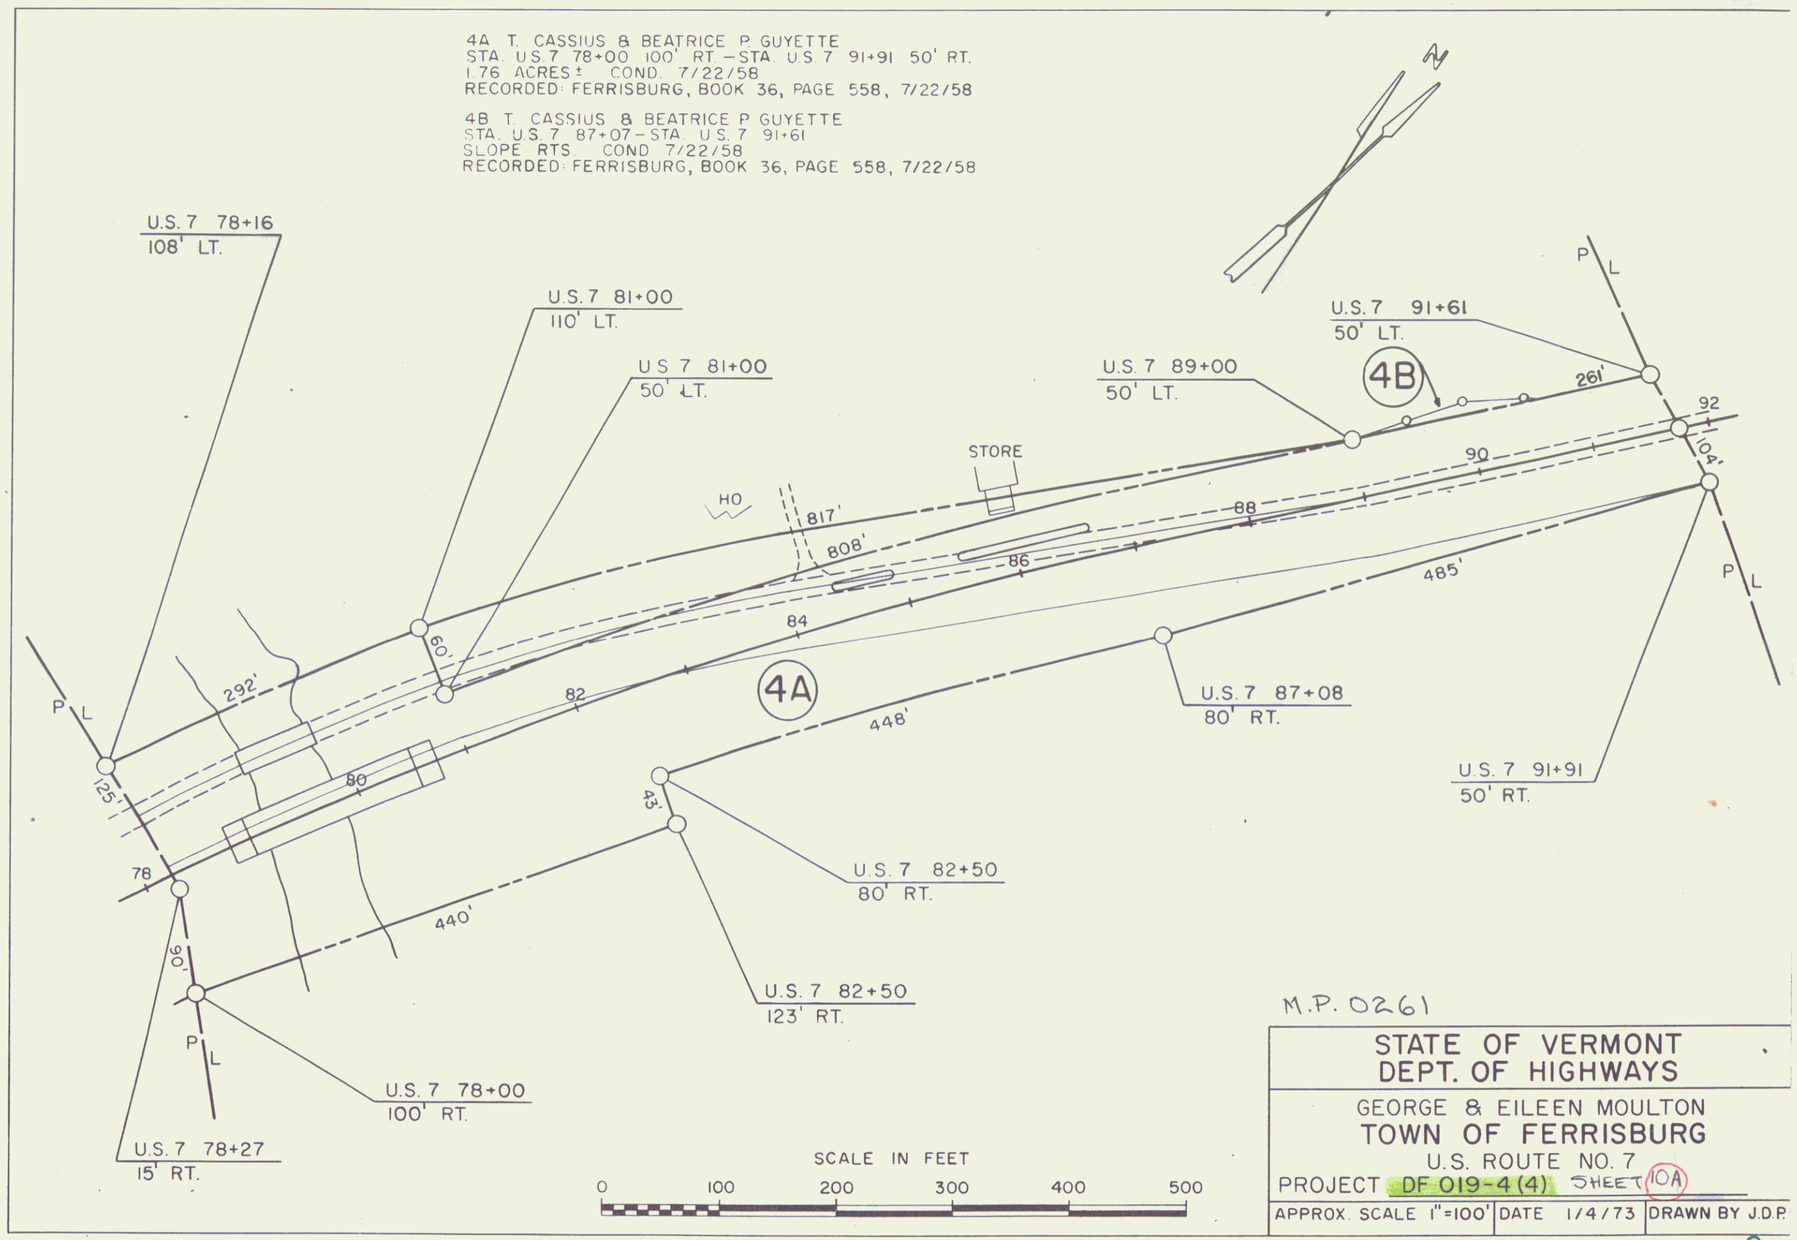

M.P. 0261

STATE OF VERMONT
DEPT. OF HIGHWAYS

GEORGE & EILEEN MOULTON
TOWN OF FERRISBURG
U.S. ROUTE NO. 7
PROJECT DF 019-4(4) SHEET 10A

APPROX. SCALE 1"=100'	DATE 1/4/73	DRAWN BY J.D.P.

9