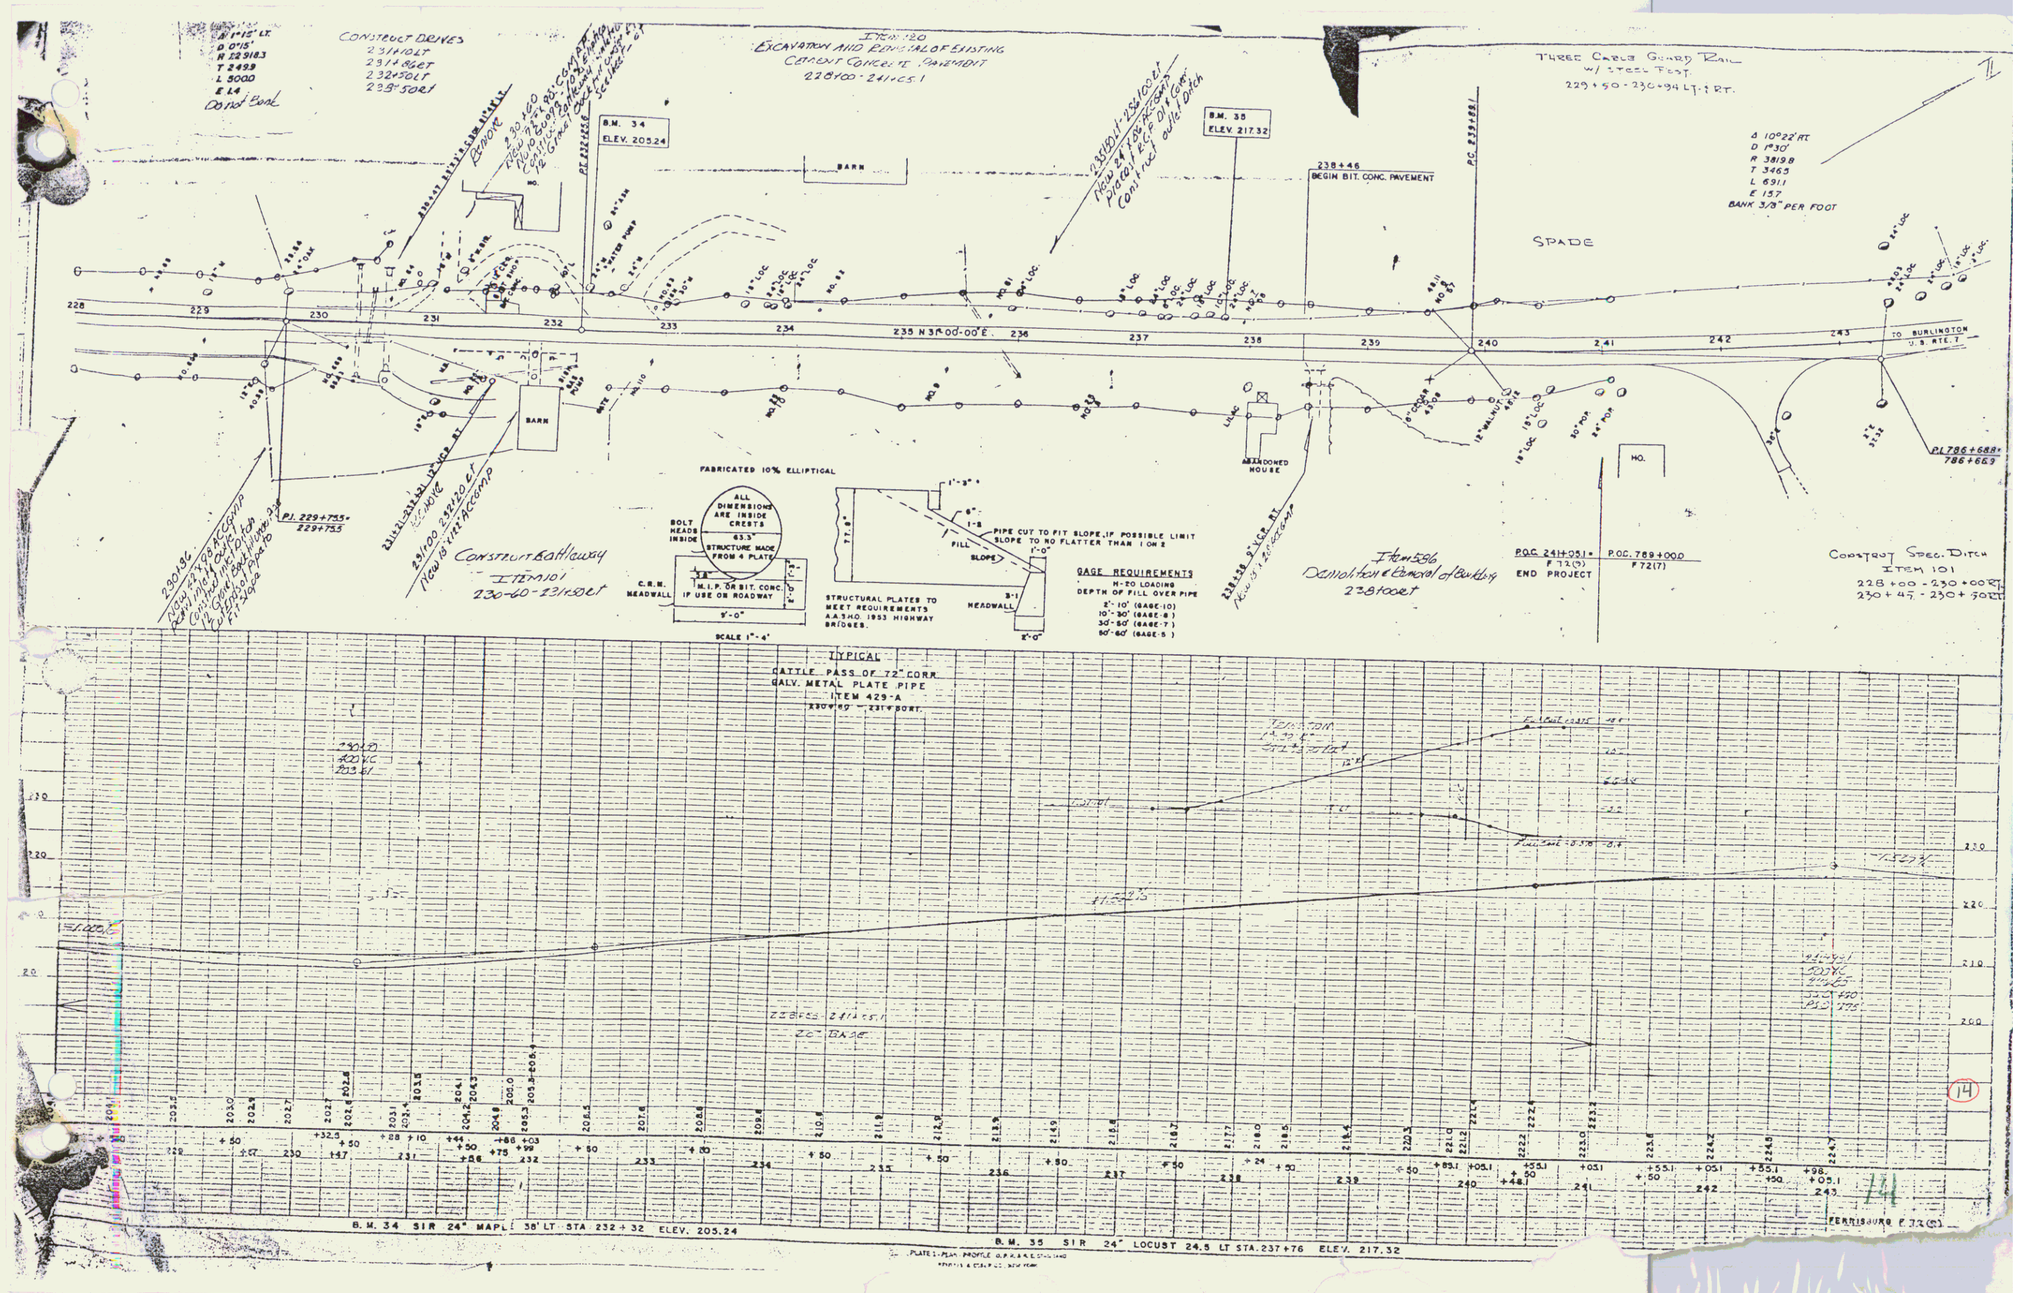
Construct Drives
Item 120
Excavation and Removal of Existing Cement Concrete Pavement
Three Cable Guard Rail w/ Steel Posts
B.M. 34 ELEV. 205.24
B.M. 35 ELEV. 217.32
BARN
238+46 BEGIN BIT. CONC. PAVEMENT
SPADE
TO BURLINGTON U.S. RTE. 7
Construct Bathway Item 101
Demolition & Removal of Building
Construct Spec. Ditch Item 101
Typical Cattle Pass of 72" Corr. Galv. Metal Plate Pipe Item 429-A
Fabricated 10% Elliptical
Gage Requirements
Pipe cut to fit slope, if possible limit slope to no flatter than 1 on 2
Structural plates to meet requirements A.A.S.H.O. 1953 Highway Bridges.
Scale 1" = 4'
P.O.C. 241+051 F 72(9)
P.O.C. 789+000 F 72(17)
End Project
B.M. 34 SIR 24" MAPLE 38' LT STA 232 + 32 ELEV. 205.24
B.M. 35 SIR 24" LOCUST 24.5 LT STA. 237+76 ELEV. 217.32